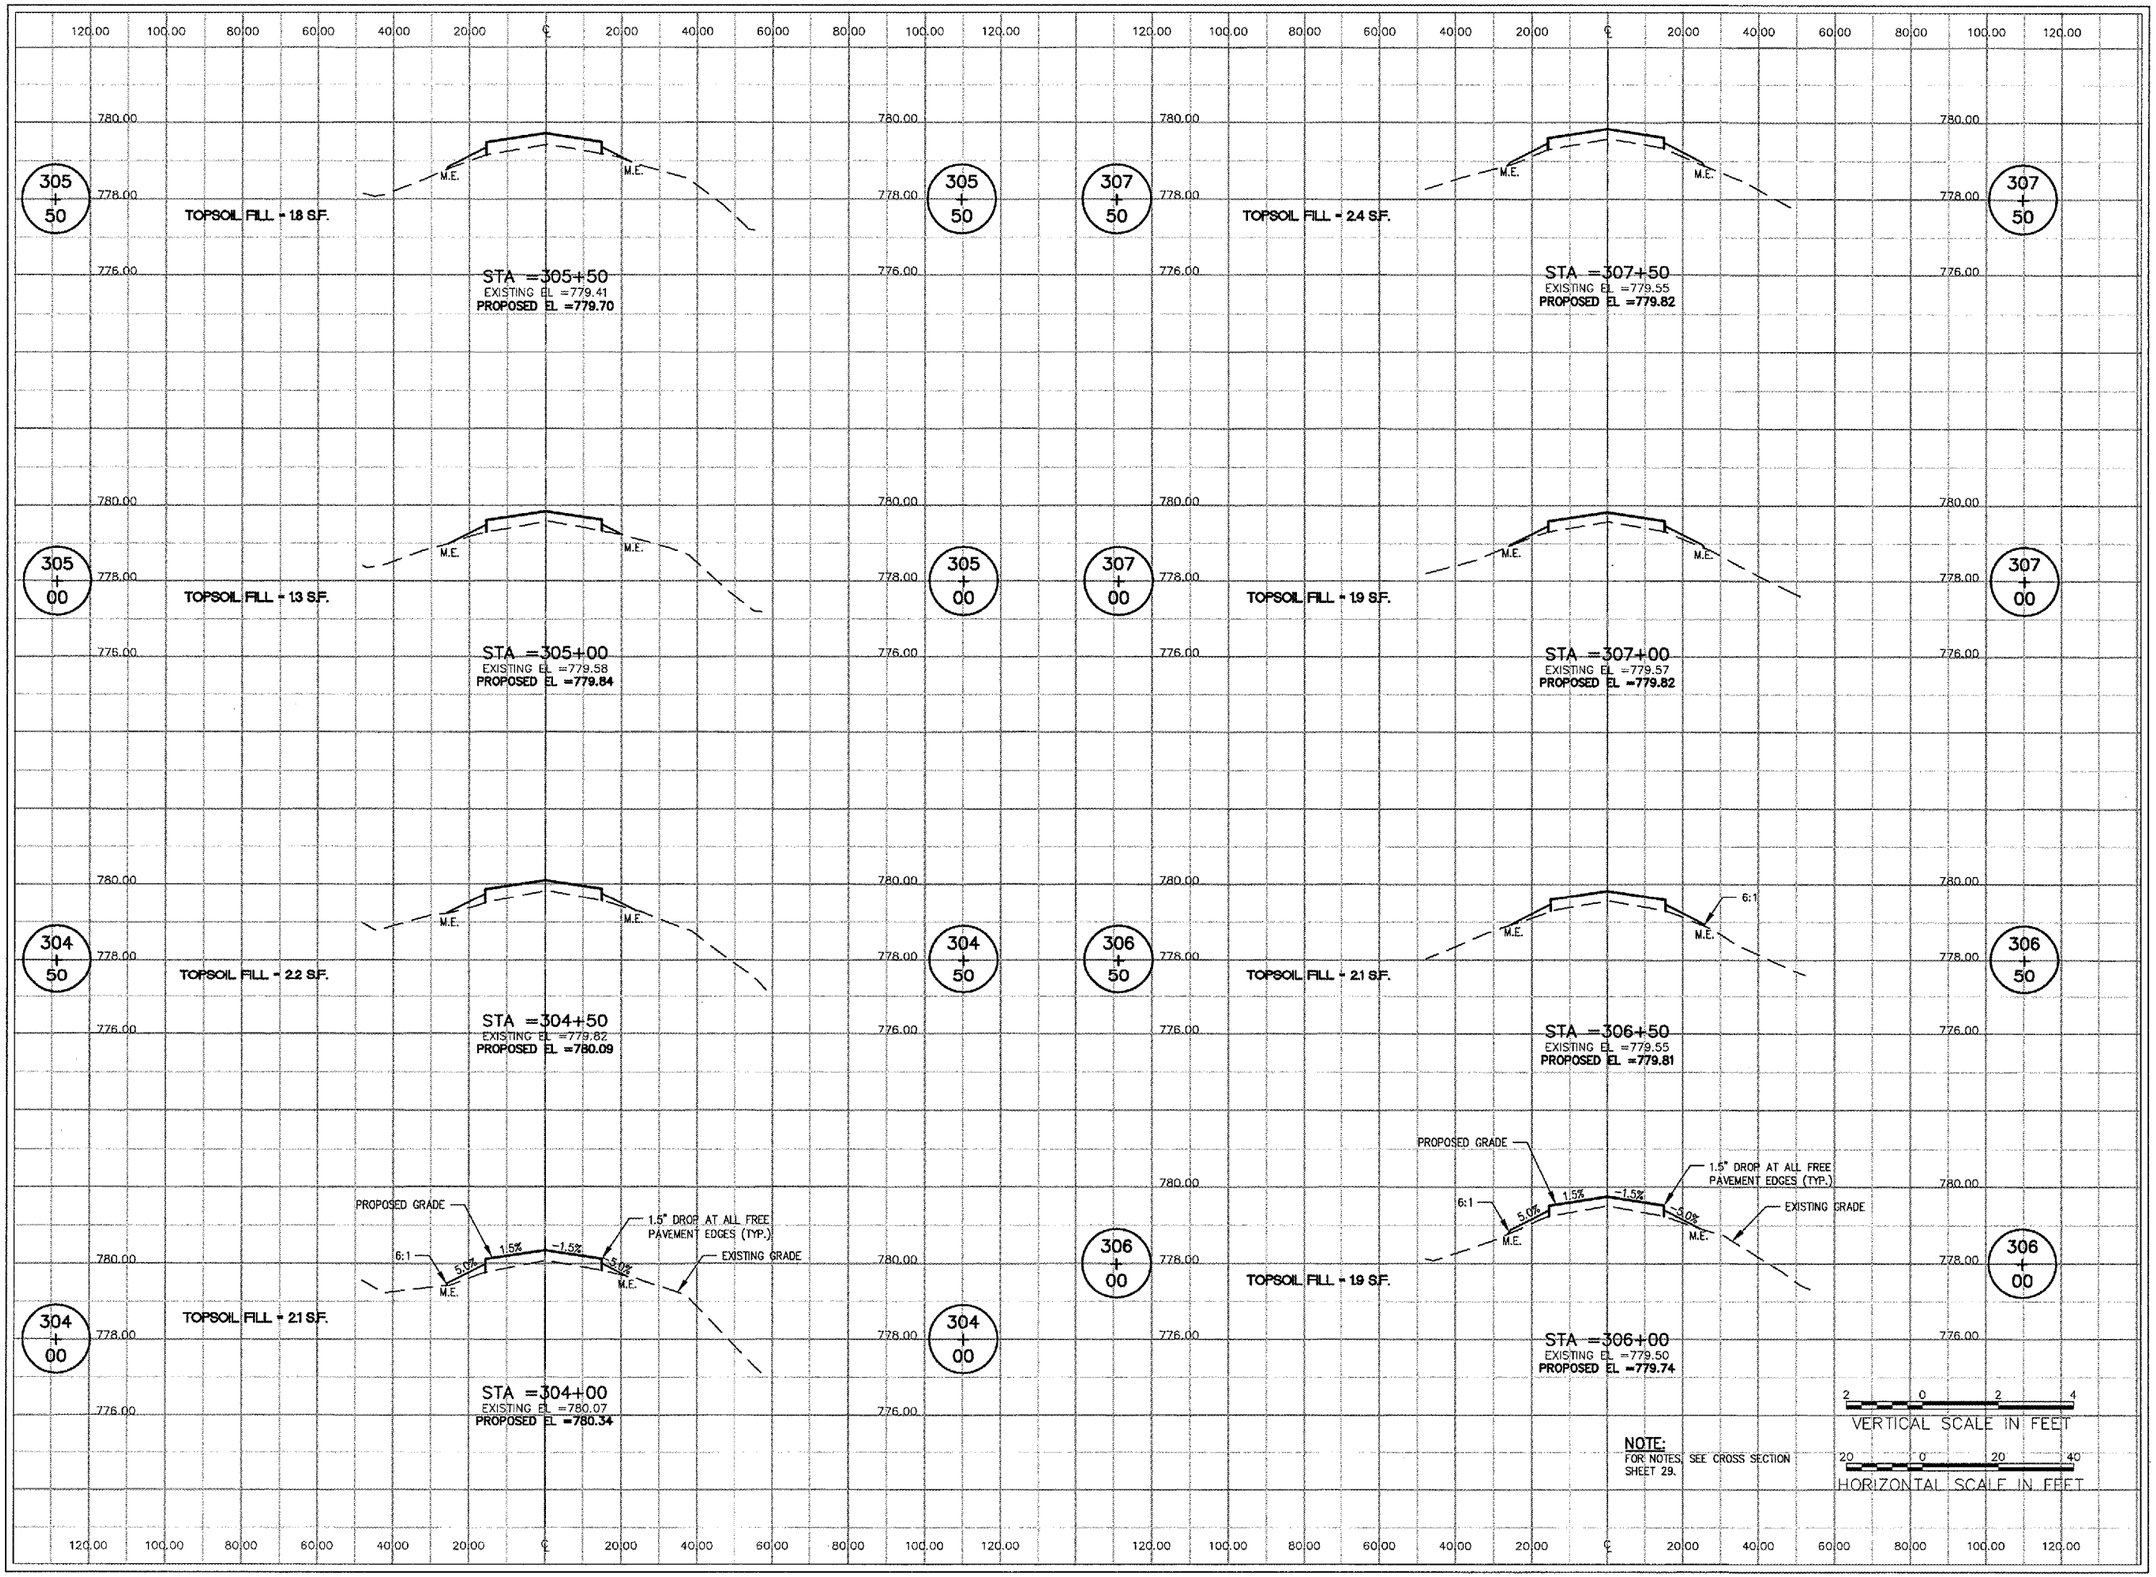

F:\05285\20843\0588009\DRAWINGS\SHEETS\30-CROSS SECTIONS TWY A.DWG MAR 10, 2006 10:19AM KLK

DI021

HANSON

HANSON PROFESSIONAL SERVICES INC.

815 Commerce Drive Suite 200
Oak Brook, Illinois 60523
Telephone: 630.990.3800
Fax: 630.990.3801

City of Dixon

CITY OF DIXON, ILLINOIS

Post Office Box 386
Dixon, Illinois 61021
Telephone: 815.288.1485

DIXON MUNICIPAL AIRPORT
CHARLES R. WALGREEN FIELD

OVERLAY TAXIWAYS A, A1, A2 AND C:
REMOVE AND REPLACE TAXIWAY C1

AIP PROJECT NO. 3-17-0036-B9
IDA PROJECT NO. C73-3549

No.	Drawing Issue Description	Date	By

Date

MARCH 3, 2006

Sheet Title

CROSS SECTIONS TAXIWAY A STA. 304+00 THRU STA. 307+50

843--0588009	Project Number
LDH 10/31/05	Layout By Date
LDH, KLK 10/31/05	Designed By Date
RMH 02/03/06	Reviewed By Date
LDH	Drawn By

30

Sheet No.