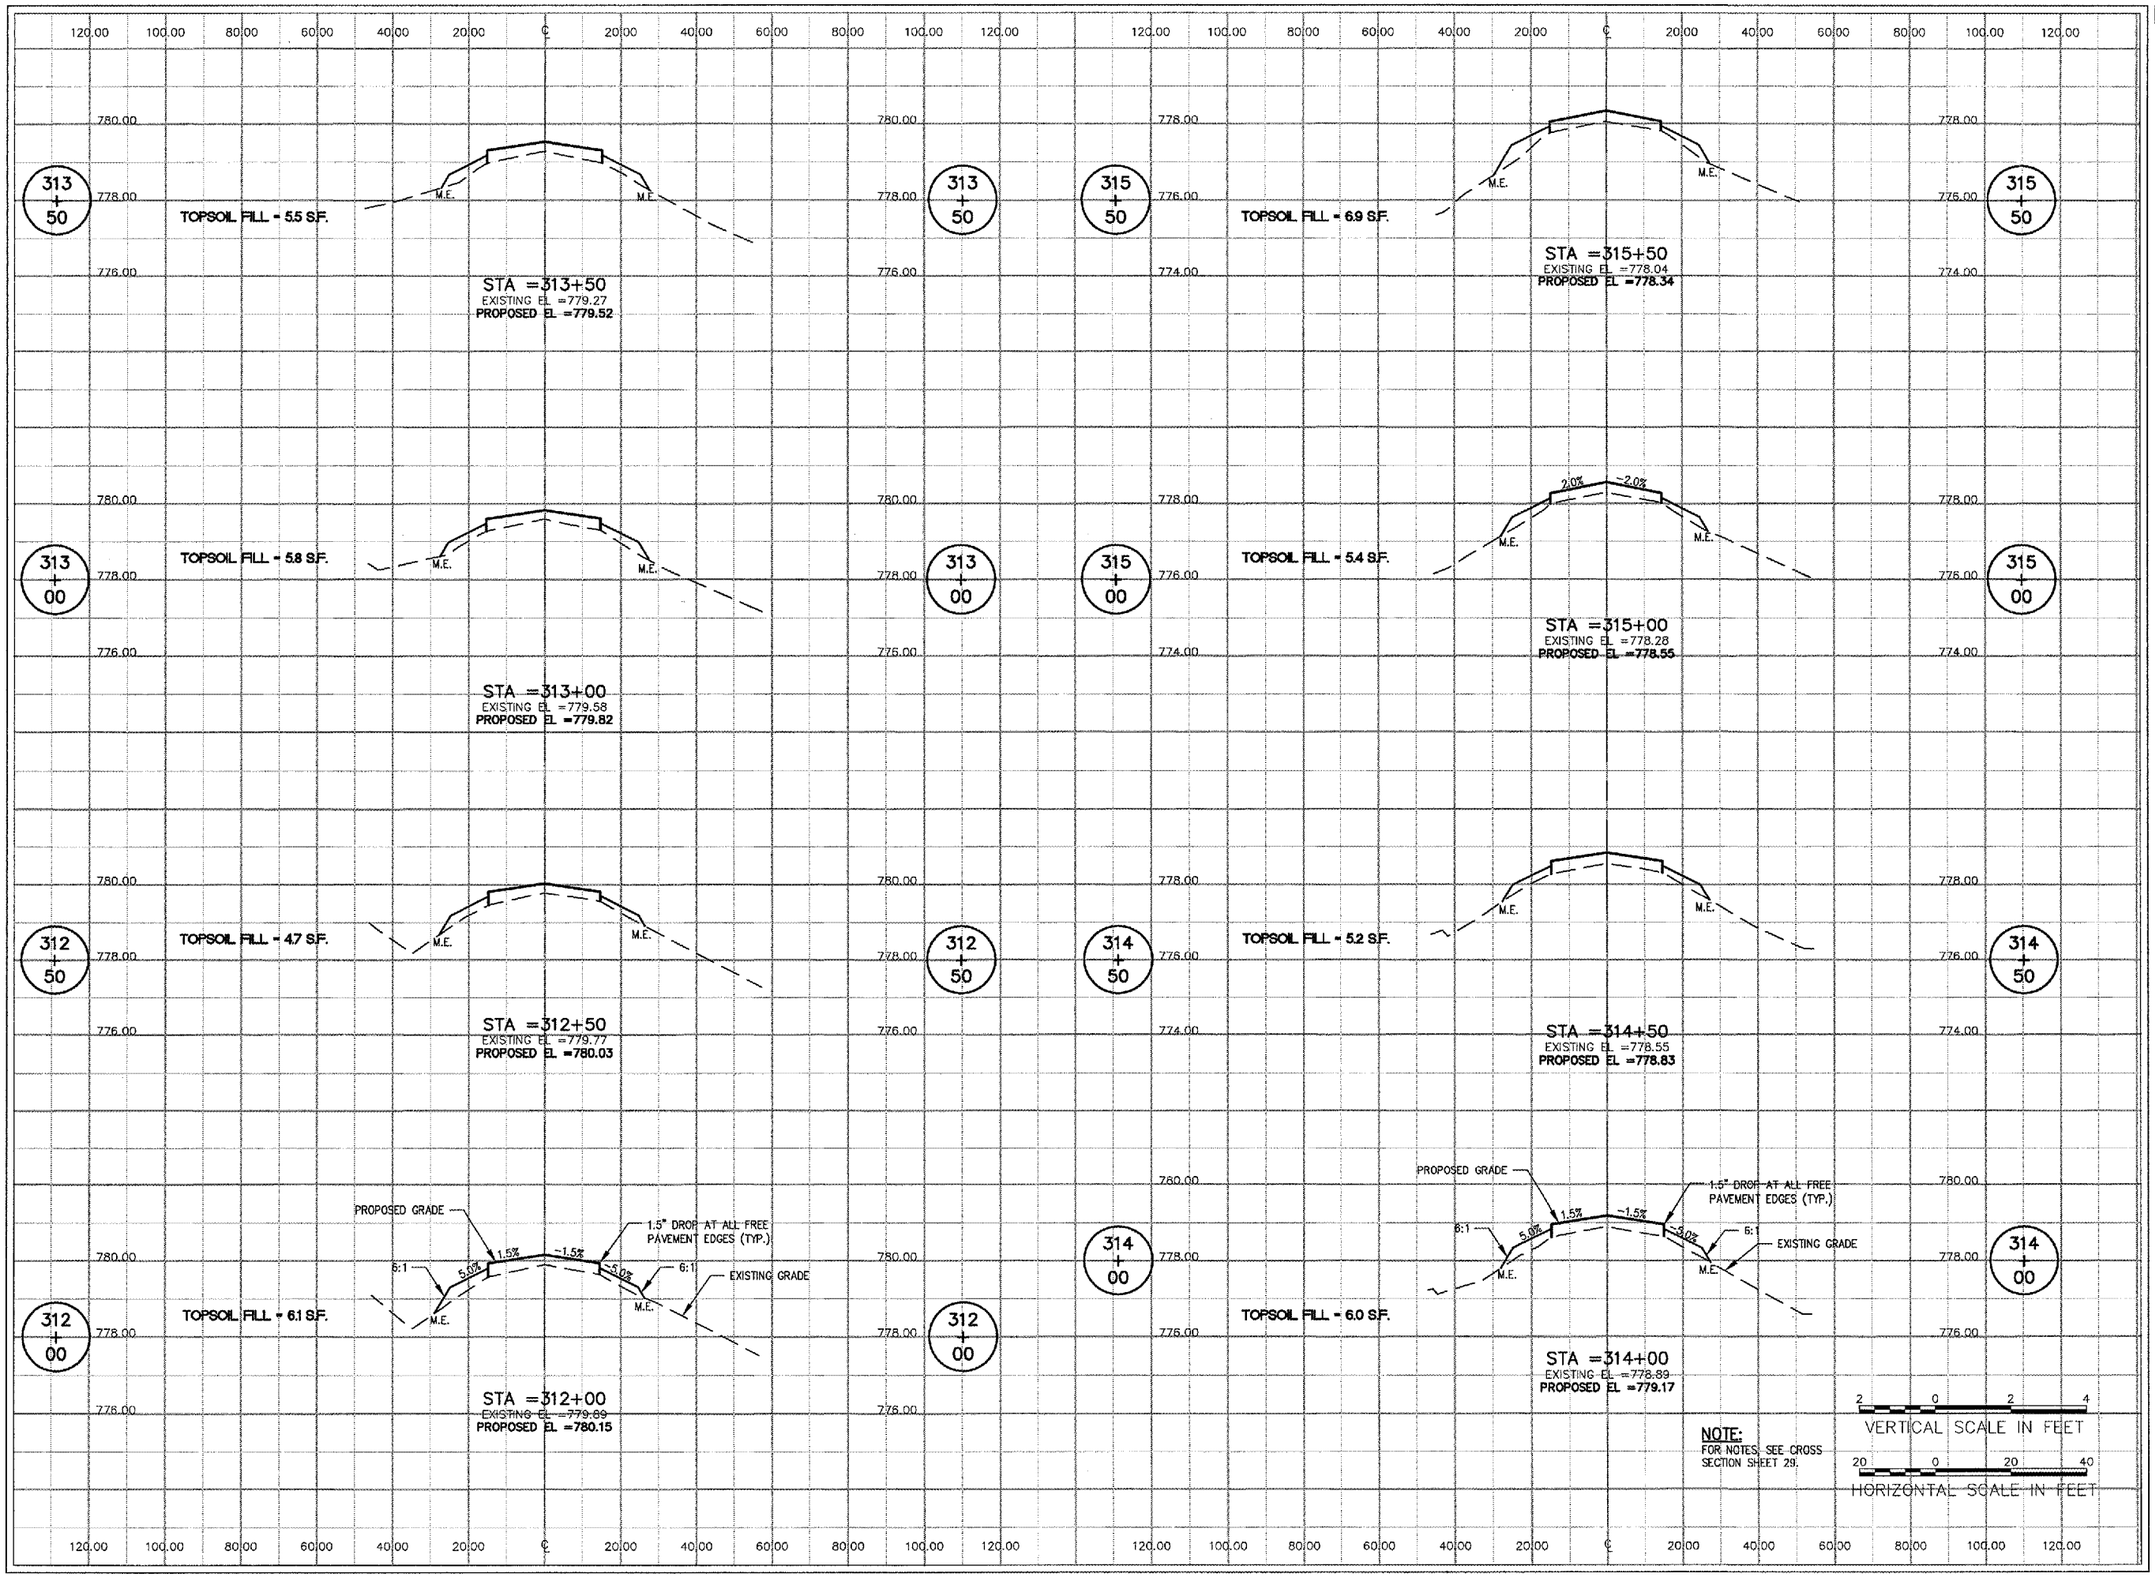

HANSON PROFESSIONAL SERVICES INC.
815 Commerce Drive Suite 200
Oak Brook, Illinois 60523
Telephone: 630.990.3800
Fax: 630.990.3801

City of Dixon

CITY OF DIXON, ILLINOIS
Post Office Box 386
Dixon, Illinois 61021
Telephone: 815.288.1485

DI021

DIXON MUNICIPAL AIRPORT
CHARLES R. WALGREEN FIELD

OVERLAY TAXIWAYS A, A1, A2 AND C:
REMOVE AND REPLACE TAXIWAY C1

AIP PROJECT NO. 3-17-0036-B9
IDA PROJECT NO. C73-3549

No.	Drawing Issue Description	Date	By

Date
MARCH 3, 2006

Sheet Title

CROSS SECTIONS TAXIWAY A STA. 312+00 THRU STA. 315+50

843-05B8009	Project Number	
LDH	10/31/05	Layout By / Date
LDH, KLK	10/31/05	Designed By / Date
RMH	02/03/06	Reviewed By / Date
LDH		Drawn By

Sheet No. 32

J:\05JOBS\0384\05B8009\DRAWINGS\SHEETS\32-CROSS SECTIONS TWY A.DWG MAR 10, 2006 10:19AM KLK