MV054

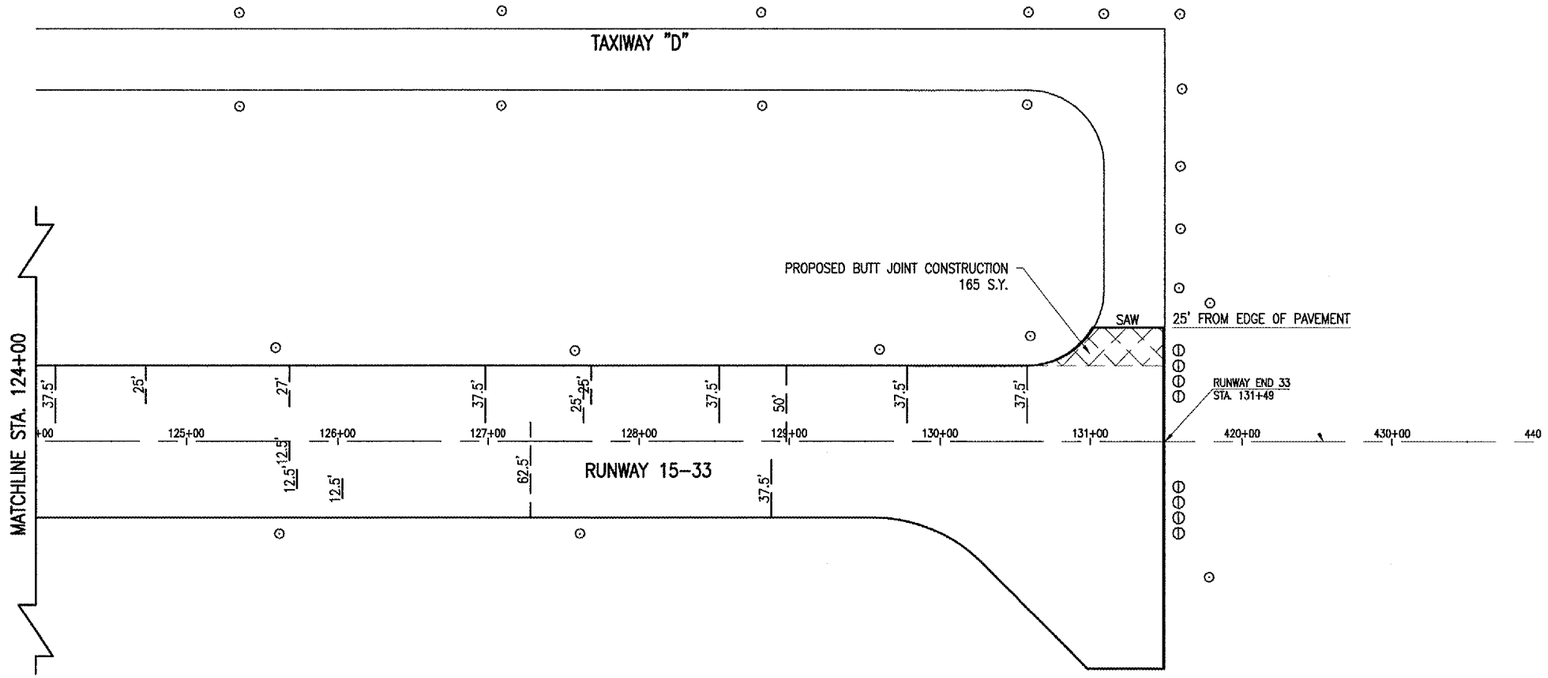

LEGEND

- EXISTING PAVEMENT
- PROPOSED BUTT JOINT CONSTRUCTION
- PROPOSED REMOVE & REPLACE BITUMINOUS PAVEMENT
- EXISTING THRESHOLD LIGHTS
- EXISTING RUNWAY/TAXIWAY LIGHTS

0' 25' 50' 100'

FULL SIZE SCALE: 1"= 50'
HALF SIZE SCALE: 1"= 100'

DATE	REVISION	BY

MT. VERNON AIRPORT
MT. VERNON, ILLINOIS

IL. PROJ.: MVN-3539 A.I.P. PROJ.: 3-17-0074-B12

HSI Project No. 819-06RWYD
Filename R-111PRP.DWG
Scale
Date 08/16/05

LAYOUT	CCC	08/16/05
DRAWN	CCC	08/16/05
REVIEWED	RAW	12/12/05

HANSON

Hanson Professional Services Inc.
1525 South Sixth Street
Springfield, Illinois 62703-2886
Offices Nationwide

RUNWAY 15-33
P.F.C. OVERLAY

PROPOSED PAVEMENT
PREPARATION PLAN
STA. 124+00 TO 131+49

6

6 of 29 sheets

MAR 30, 2006 2:27 PM CCC
I:\AIRPORTS\MTVERNON\819-06RWYD\AIRPORT\SHEETS\R-111PRP.DWG -- Sta. 124+00 to 131+49