MAR 29, 2006 11:15 AM CAH
I:\AIRPORTS\SAVANNA\826-06RWY\AIRPORT\SHEETS\R-321XS.DWG - XSEC

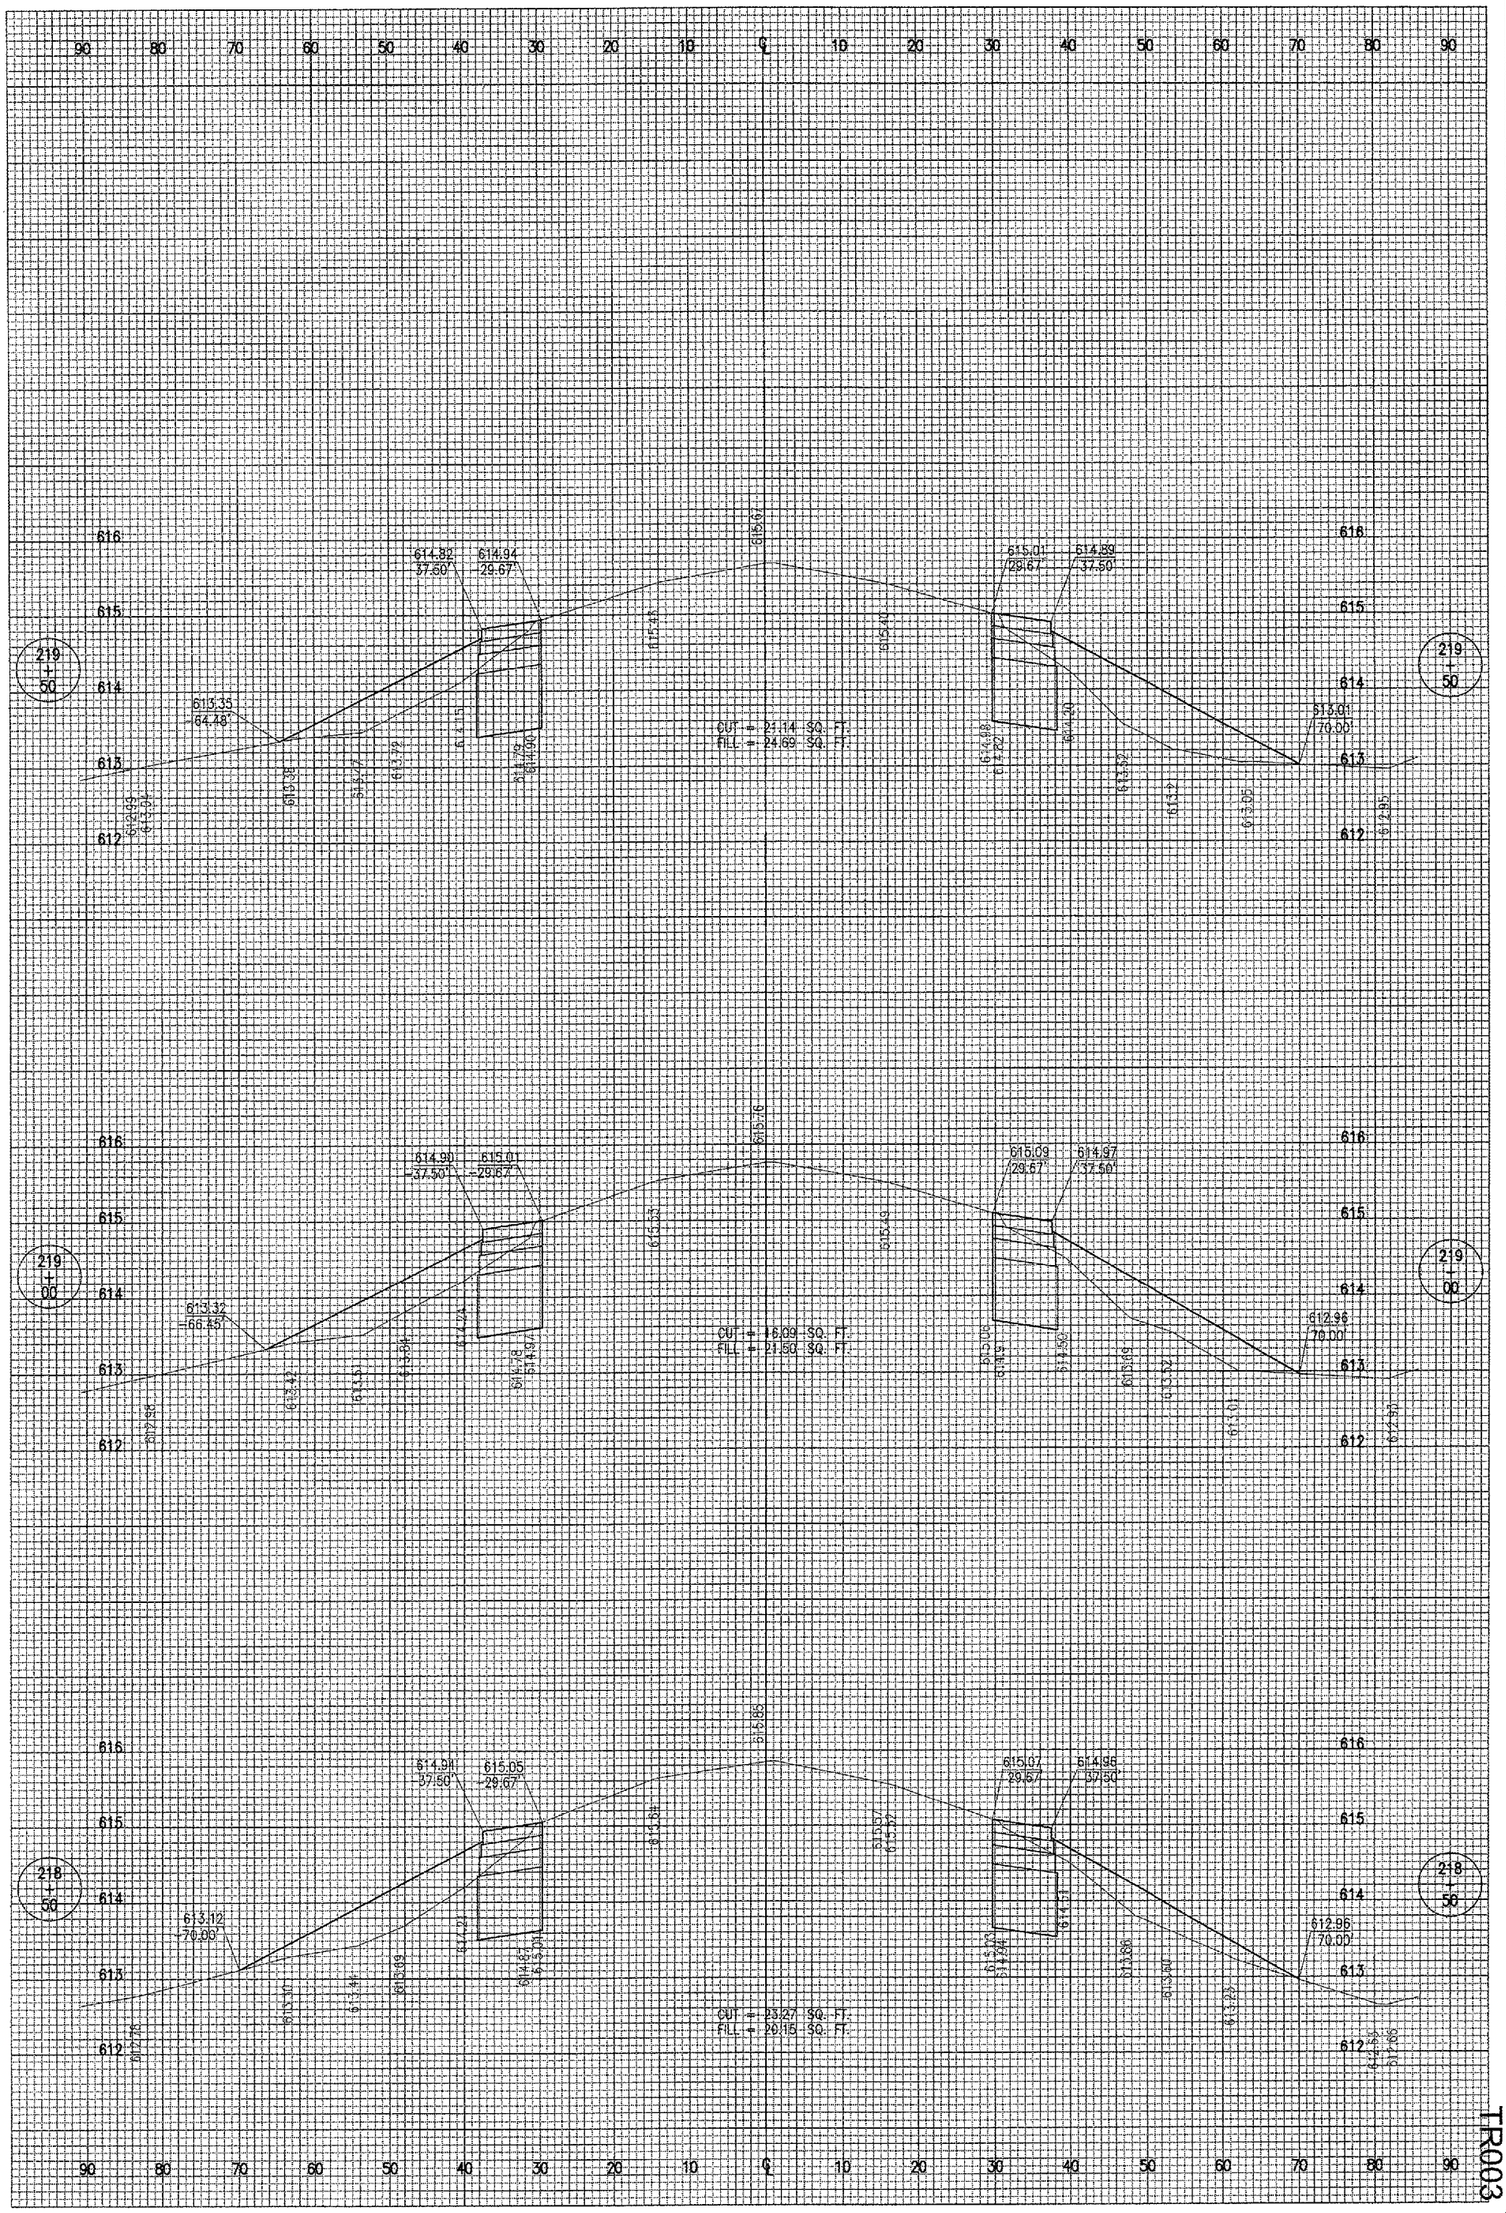

TR003

44 of 57 sheets

44

PROPOSED WIDENING OF RUNWAY 13/31

PROPOSED CROSS-SECTIONS FOR RUNWAY 13/31 WIDENING STA. 218+50 TO STA. 219+50

HANSON

Hanson Professional Services Inc.
1525 South Sixth Street
Springfield, Illinois 62703-2886
Offices Nationwide

HSI Project No.	826-06RWYD 0800
Filename	R-321XS.DWG
Scale	NOT TO SCALE
Date	10/24/05

LAYOUT	B.A.K.	10/24/05
DRAWN	B.A.K.	10/24/05
REVIEWED	C.A.H.	01/12/06

TRI-TOWNSHIP AIRPORT
SAVANNA, CARROLL COUNTY
ILLINOIS

IL. PROJ.: SFY-3538 A.I.P. PROJ.: 3-17-0091-B12

DATE	REVISION	BY