SECTION	COUNTY	TOTAL SHEETS	SHEET NO.
2003-031I	COOK	976	2D
STA.	TO STA.		
FED. ROAD DIST. NO.	ILLINOIS	FED. AID PROJECT	

62583

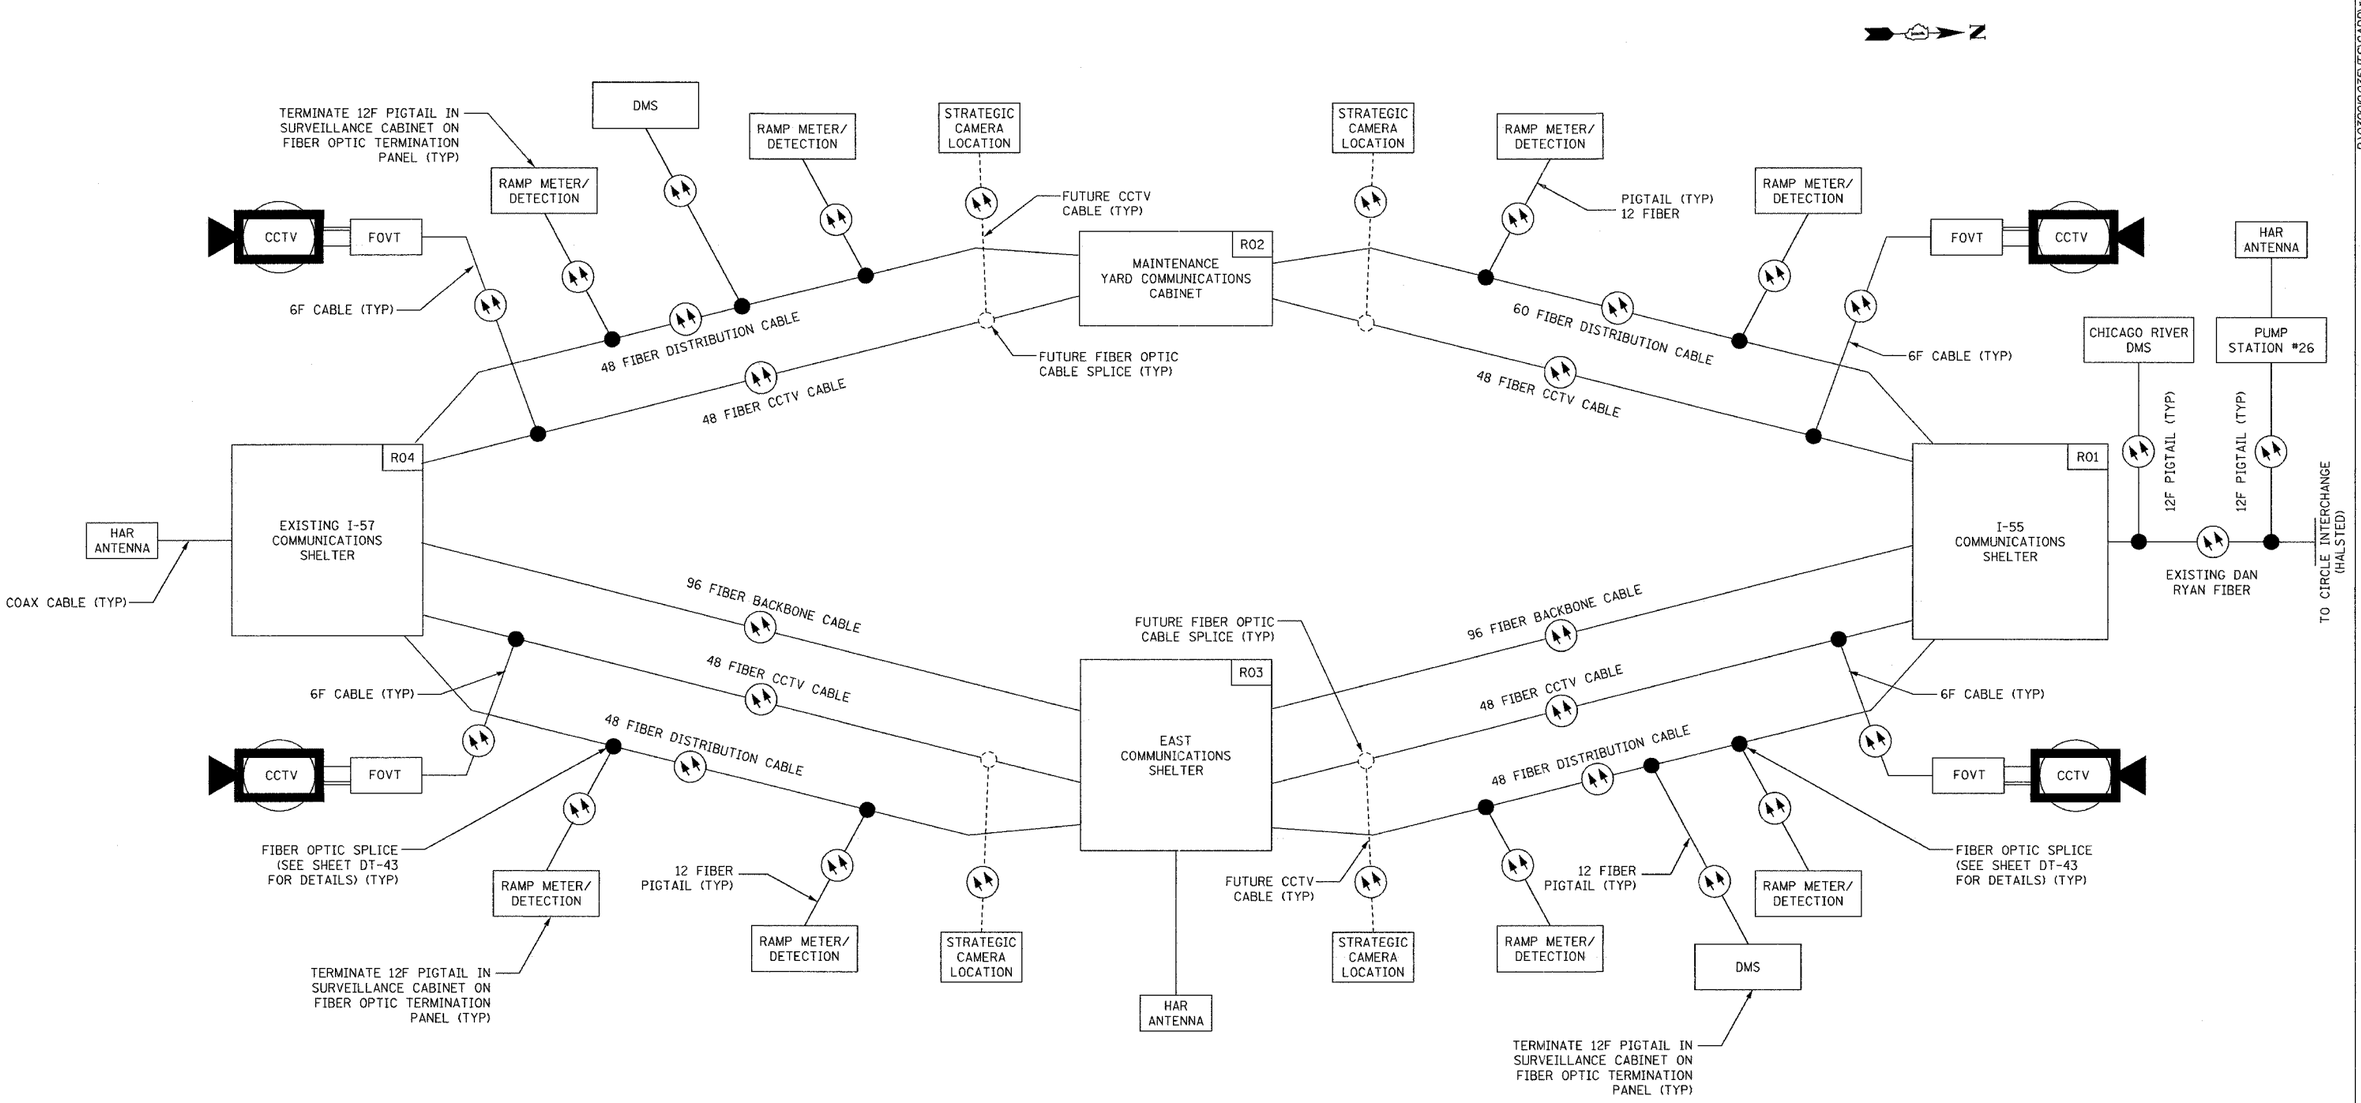

THIS SHEET SUPERSEDES SHEET COMM-56

NOTES:
1. AT STRATEGIC CAMERA LOCATIONS, INSTALL CONDUIT ONLY.

ABBREVIATIONS:

CCTV	CLOSED CIRCUIT TELEVISION
DMS	DYNAMIC MESSAGE SIGN
FOVT	FIBER OPTIC VIDEO TRANSMITTER
HAR	HIGHWAY ADVISORY RADIO

KEY:

- ● FIBER OPTIC SPLICE
- ◌ FUTURE FIBER OPTIC SPLICE
- ---- FUTURE FIBER OPTIC CABLE

Edwards AND Kelcey
ONE NORTH FRANKLIN
CHICAGO, IL 60606
PHONE: (312) 251-3000
FAX: (312) 251-3015
WEB: WWW.EKCORP.COM

REVISIONS	
NAME	DATE
NEW SHEET	3/24/05

ILLINOIS DEPARTMENT OF TRANSPORTATION

F.A.I. 94/90 (DAN RYAN EXPRESSWAY)
31st STREET to I-57

DESIGN CHANGES AND CLARIFICATIONS

SCALE: NOT TO SCALE
DATE: MARCH 24, 2005
DRAWN BY: DHI
CHECKED BY: JEZ

P:\03001\0035\IT S\CADD\rebid drawings\2C.dgn
03/23/2005 04:23:39 PM