ORIGINAL SURVEY		BY	DATE
NOTE BOOK	SURVEYED		
	PLOTTED		
	TEMPLATE		
	AREAS		
NO.	AREAS CHECKED		

FINAL SURVEY		BY	DATE
NOTE BOOK	SURVEYED		
	PLOTTED		
	TEMPLATE		
	AREAS		
NO.	AREAS CHECKED		

CTE ENGINEERS
CONSULTING ENGINEERS, INC.

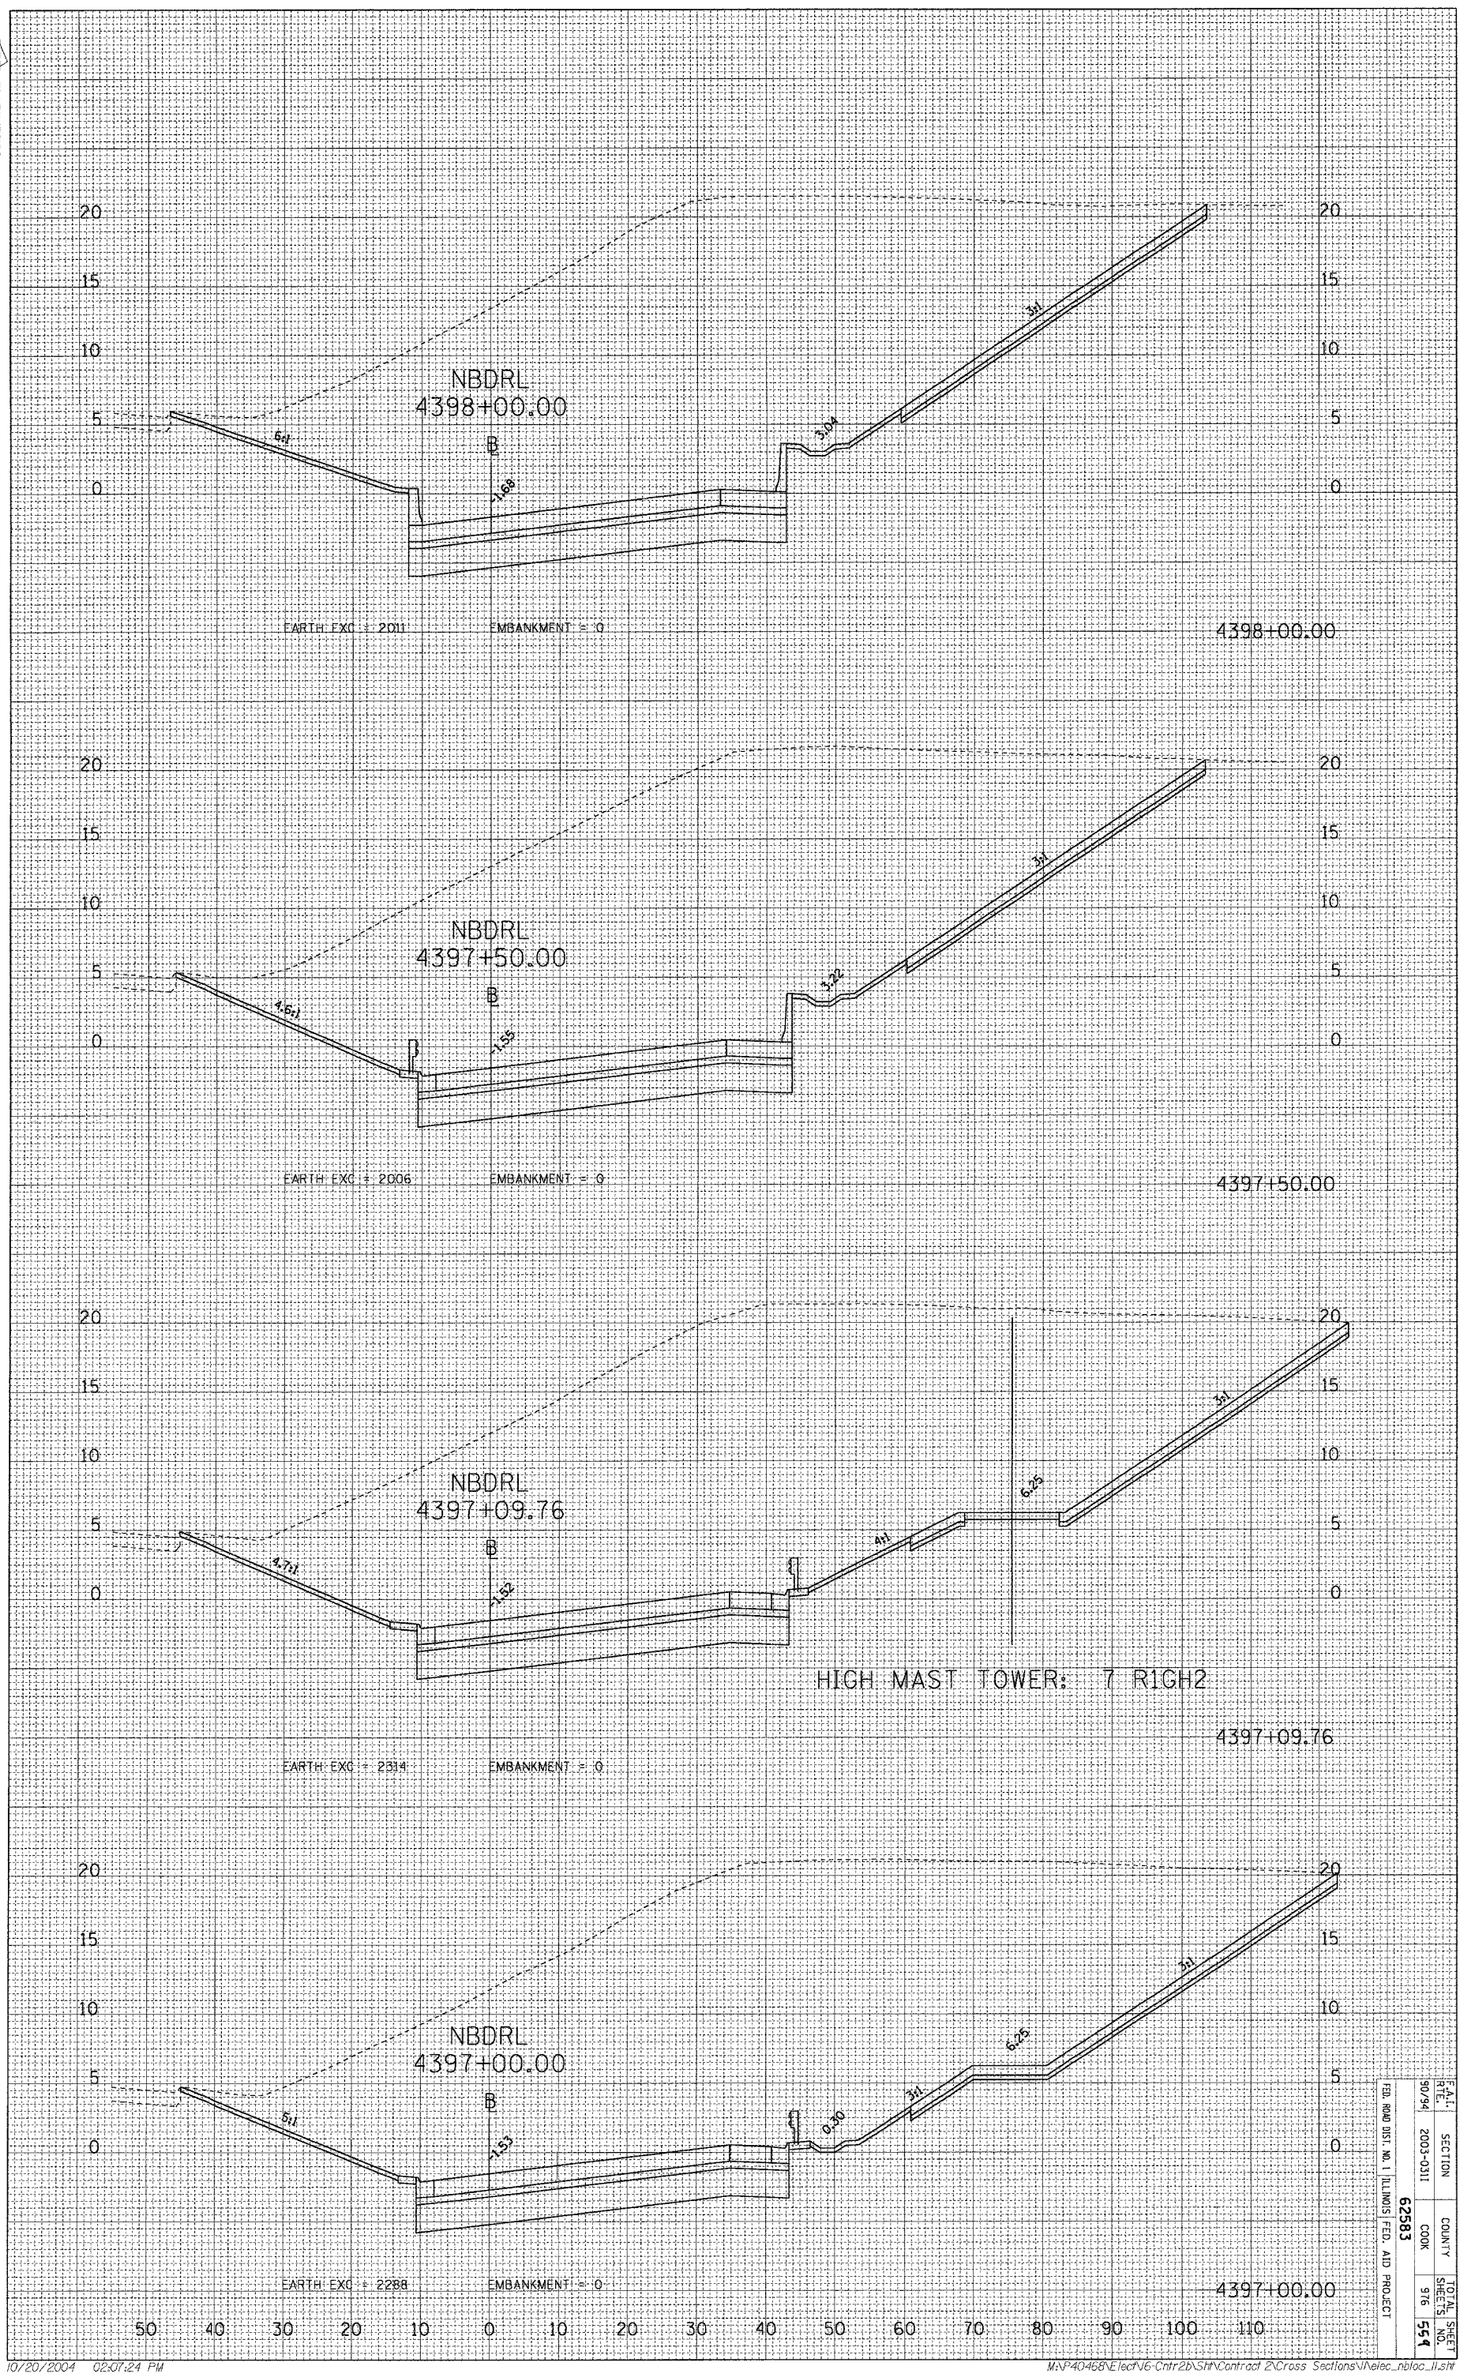

F.A.I. RTE.	SECTION	COUNTY	TOTAL SHEETS	SHEET NO.
90/94	2003-0311	COOK	976	569
FED. ROAD DIST. NO. 1	ILLINOIS	FED. AID PROJECT		

62583

NBDRL - I-90 (SKYWAY) & 67th ST TO WENTWORTH AVE

10/20/2004 02:07:24 PM

M:\P40468\Elect\16-Cntr2b\Sht\Contract 2\Cross Sections\1\elec_nbloc_ll.sht