F.A.I.	SECTION	COUNTY	TOTAL SHEETS	SHEET NO.
94/90	2003-0311	COOK	976	599
STA. 3530+00.00		TO STA. 3637+00.00		
FED. ROAD DIST. NO.	ILLINOIS	FED. AID PROJECT		

62583

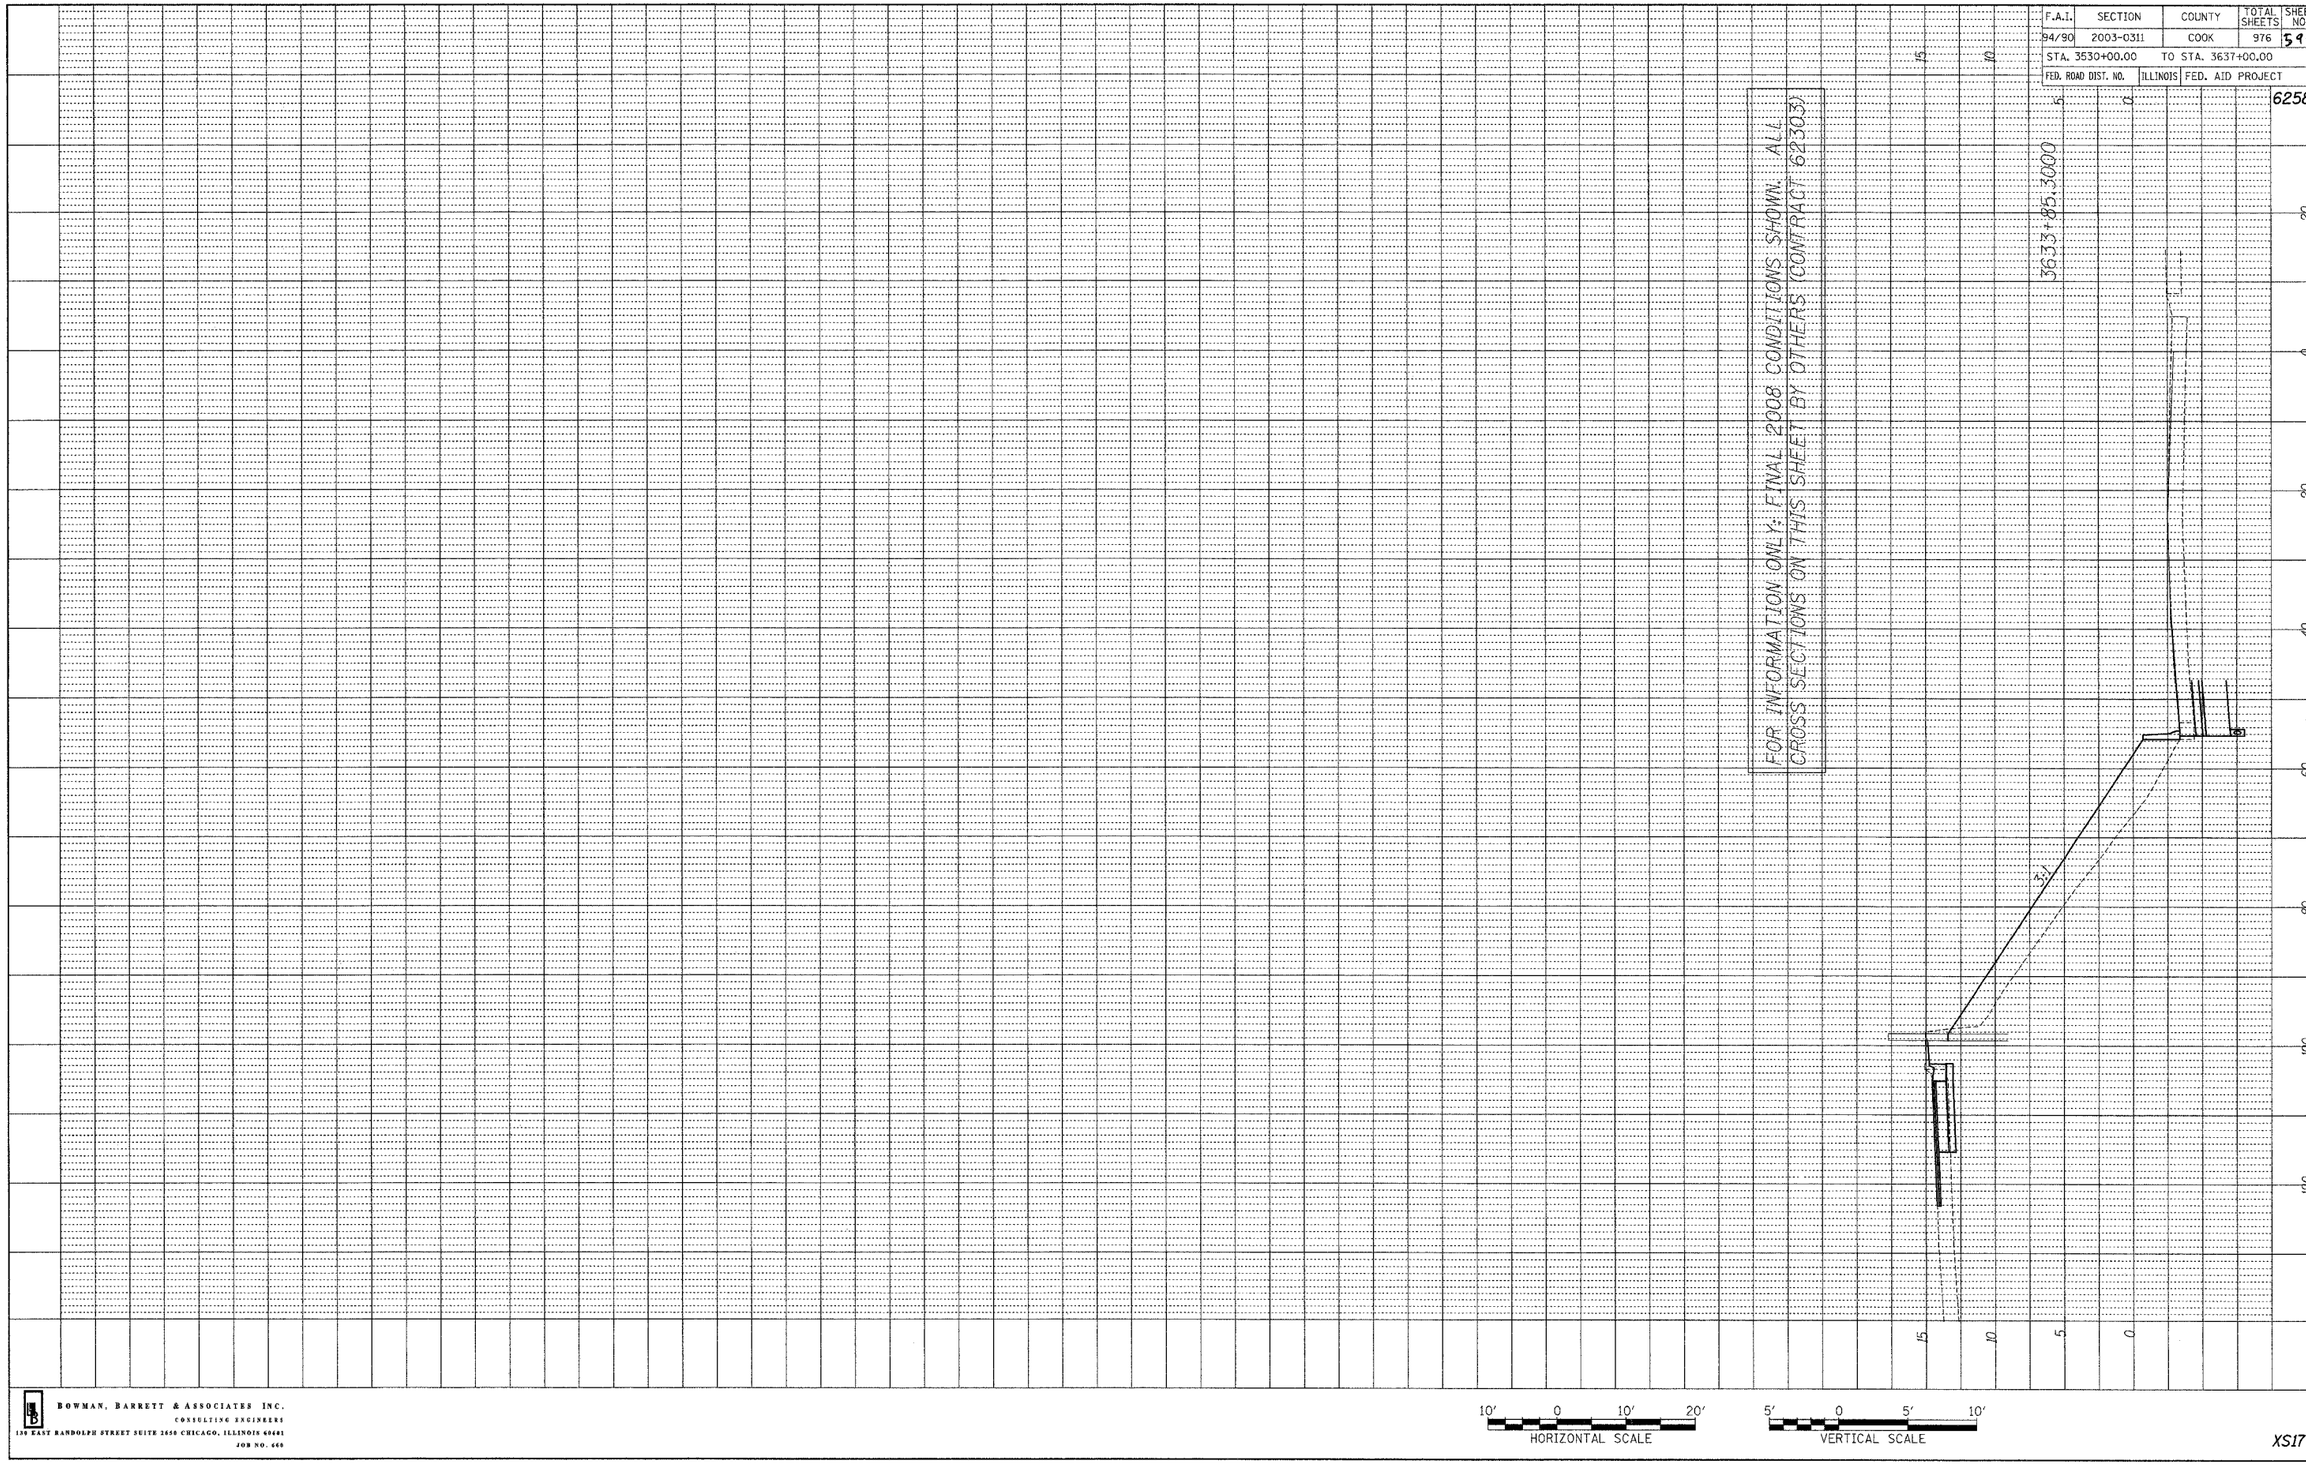

PROFILE
NOTE BOOK NO.
SURVEYED
PLOTTED
GRADES CHECKED
B.M. NOTED
STRUCTURE NOTATNS CHKD
BY
DATE

BOWMAN, BARRETT & ASSOCIATES INC.
CONSULTING ENGINEERS
130 EAST RANDOLPH STREET SUITE 2650 CHICAGO, ILLINOIS 60601
JOB NO. 660

10' 0 10' 20'
HORIZONTAL SCALE

5' 0 5' 10'
VERTICAL SCALE

XS17

N:\660\cadd\chi\02\SHEETS\660_LTcxsSBFINAL.dgn

10/15/2004 3:08:02 PM