	SECTION	COUNTY	TOTAL SHEETS	SHEET NO.
	2003-031I	COOK	976	829
STA.	TO STA.			
FED. ROAD DIST. NO. _	ILLINOIS	FED. AID PROJECT		

62583

P:\0300\9035VI\TS\CADD\0L020012E.SHT

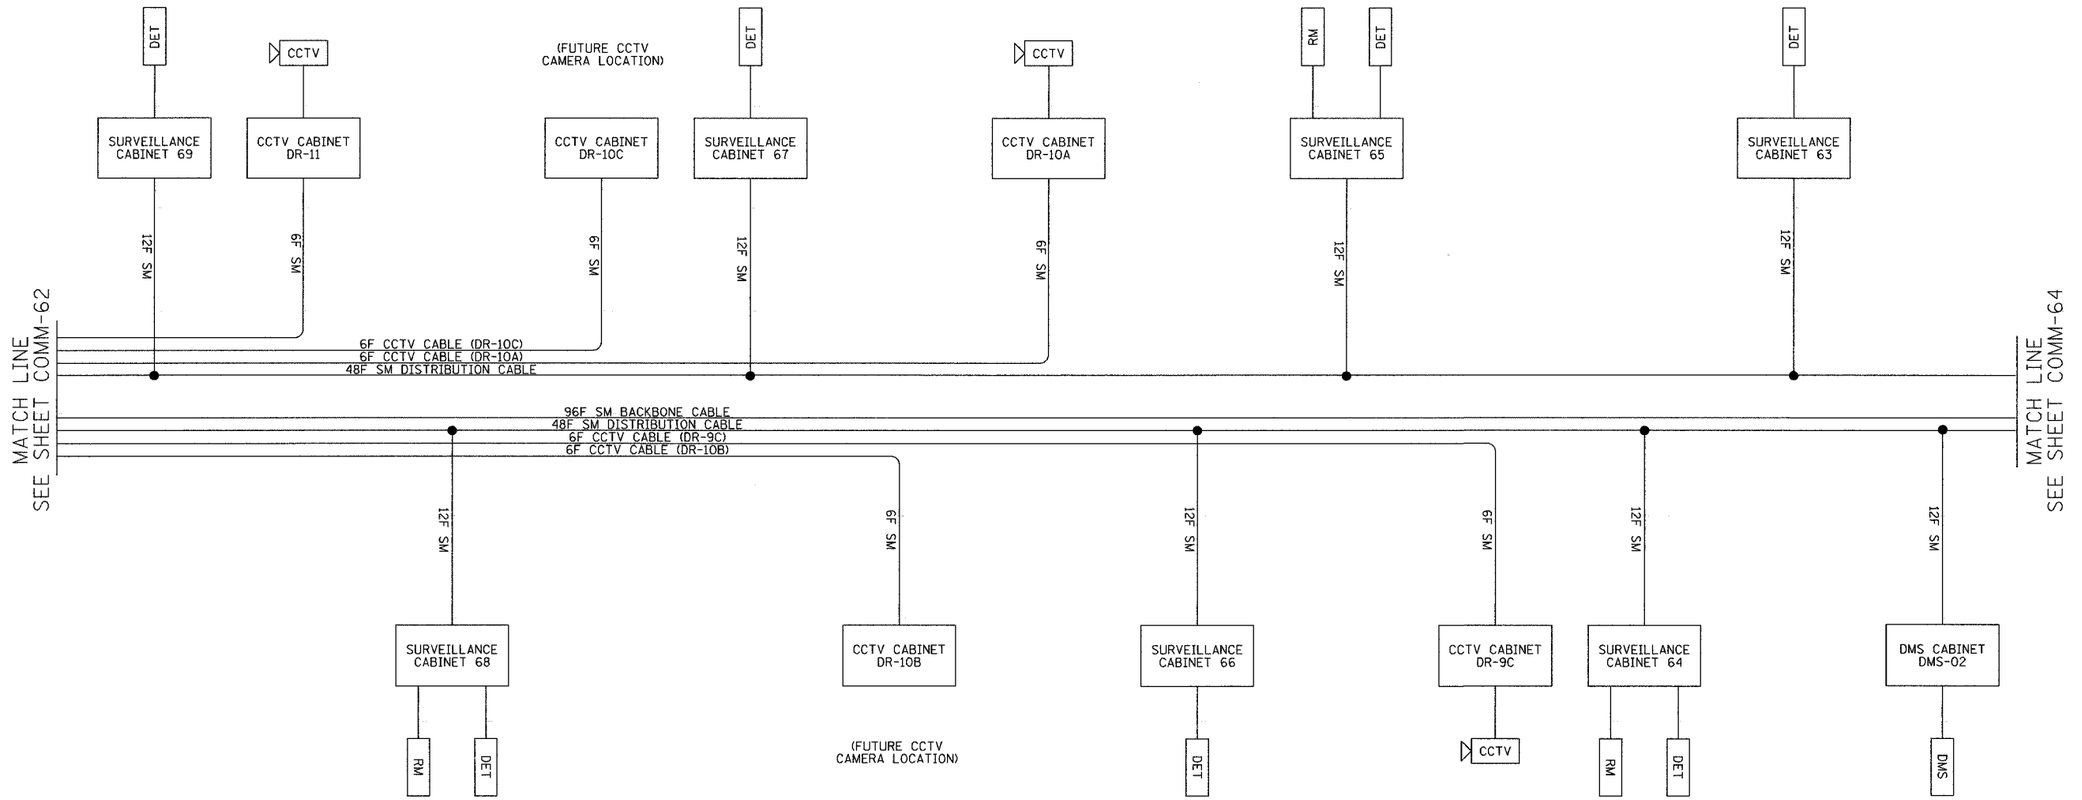

PIGTAIL FIBER NO.	FUNCTION	APPLICATION DESCRIPTION	SURVEILLANCE CABINET 69	SURVEILLANCE CABINET 68	SURVEILLANCE CABINET 67	SURVEILLANCE CABINET 66	SURVEILLANCE CABINET 65	SURVEILLANCE CABINET 64	SURVEILLANCE CABINET 63	CABINET DMS-UPS-02
1	IN TX	DATA CIRCUIT	R02-R04 18S	R03-R04 17N	R02-R04 13N	R03-R04 14S	R02-R04 10S	R03-R04 9N	R02-R04 5N	
2	IN RX		R02-R04 17S	R03-R04 18N	R02-R04 14N	R03-R04 13S	R02-R04 9S	R03-R04 10N	R02-R04 6N	
3	OUT RX		R02-R04 18N	R03-R04 17S	R02-R04 13S	R03-R04 14N	R02-R04 10N	R03-R04 9S	R02-R04 5S	
4	OUT TX		R02-R04 17N	R03-R04 18S	R02-R04 14S	R03-R04 13N	R02-R04 9N	R03-R04 10S	R02-R04 6S	
5		FUTURE	R02-R04 20S	R03-R04 19N	R02-R04 15N	R03-R04 16S	R02-R04 12S	R03-R04 11N	R02-R04 7N	
6			R02-R04 19S	R03-R04 20N	R02-R04 16N	R03-R04 15S	R02-R04 11S	R03-R04 12N	R02-R04 8N	
7			R02-R04 20N	R03-R04 19S	R02-R04 15S	R03-R04 16N	R02-R04 12N	R03-R04 11S	R02-R04 7S	
8			R02-R04 19N	R03-R04 20S	R02-R04 16S	R03-R04 15N	R02-R04 11N	R03-R04 12S	R02-R04 8S	
9	IN TX	DMS								R03-R04 25N
10	IN RX									R03-R04 26N
11	OUT RX									R03-R04 25S
12	OUT TX									R03-R04 26S

△3

LEGEND
---- EXISTING EQUIPMENT
—— PROPOSED EQUIPMENT

DMS DYNAMIC MESSAGE SIGN SITE
DET VEHICLE DETECTOR SITE
RM RAMP METER SITE

LEGEND:
1. THIS DRAWING DEPICTS THE FIBER OPTIC SPLICING DETAILS. FOR FIBER OPTIC CABLE INSTALLATION DETAILS, SEE SHEETS COMM-01 THRU COMM-52. FOR SURVEILLANCE EQUIPMENT INSTALLATION DETAILS, SEE SHEETS DET-01 THRU DET-47. FOR CCTV EQUIPMENT INSTALLATION DETAILS, SEE SHEETS CCTV-01 THRU CCTV-34.

COMM-63

Edwards AND Kelcey
ONE NORTH FRANKLIN
CHICAGO, IL 60606
PHONE: (312) 251-3000
FAX: (312) 251-3015
WEB: WWW.EKCORP.COM

REVISIONS	
NAME	DATE
△2 REVISION 2	02/11/05

ILLINOIS DEPARTMENT OF TRANSPORTATION
F.A.I. 94/90 (DAN RYAN EXPRESSWAY)
31st STREET to I-57
FIBER OPTIC SCHEMATIC
(SHEET 2 OF 8)

SCALE: NTS
DRAWN BY: DHI
DATE: October 29, 2004
CHECKED BY: JEZ

02/10/2005 11:50:34 AM