F.A. RTE.	SECTION	COUNTY	TOTAL SHEETS	SHEET NO.
*	2004-115SG	* *	29	12
STA.	TO STA.			
FED. ROAD DIST. NO.	ILLINOIS	FED. AID PROJECT		

CONTRACT NO. 62871

* * LAKE, COOK AND DUPAGE

* FAP-0334, FAI-290, FAU-2898, FAP-0094

ILLINOIS DEPARTMENT OF TRANSPORTATION

I-94 (EDENS)
DEMPSTER - DUNDEE
SIGNING STRIP MAP

DRAWN BY: BCK/ROB
DESIGNED BY: ROB
CHECKED BY: CS/ROAD

SCALE: VERT. NONE
HORIZ.
DATE 2/8/2005

REVISIONS	
NAME	DATE

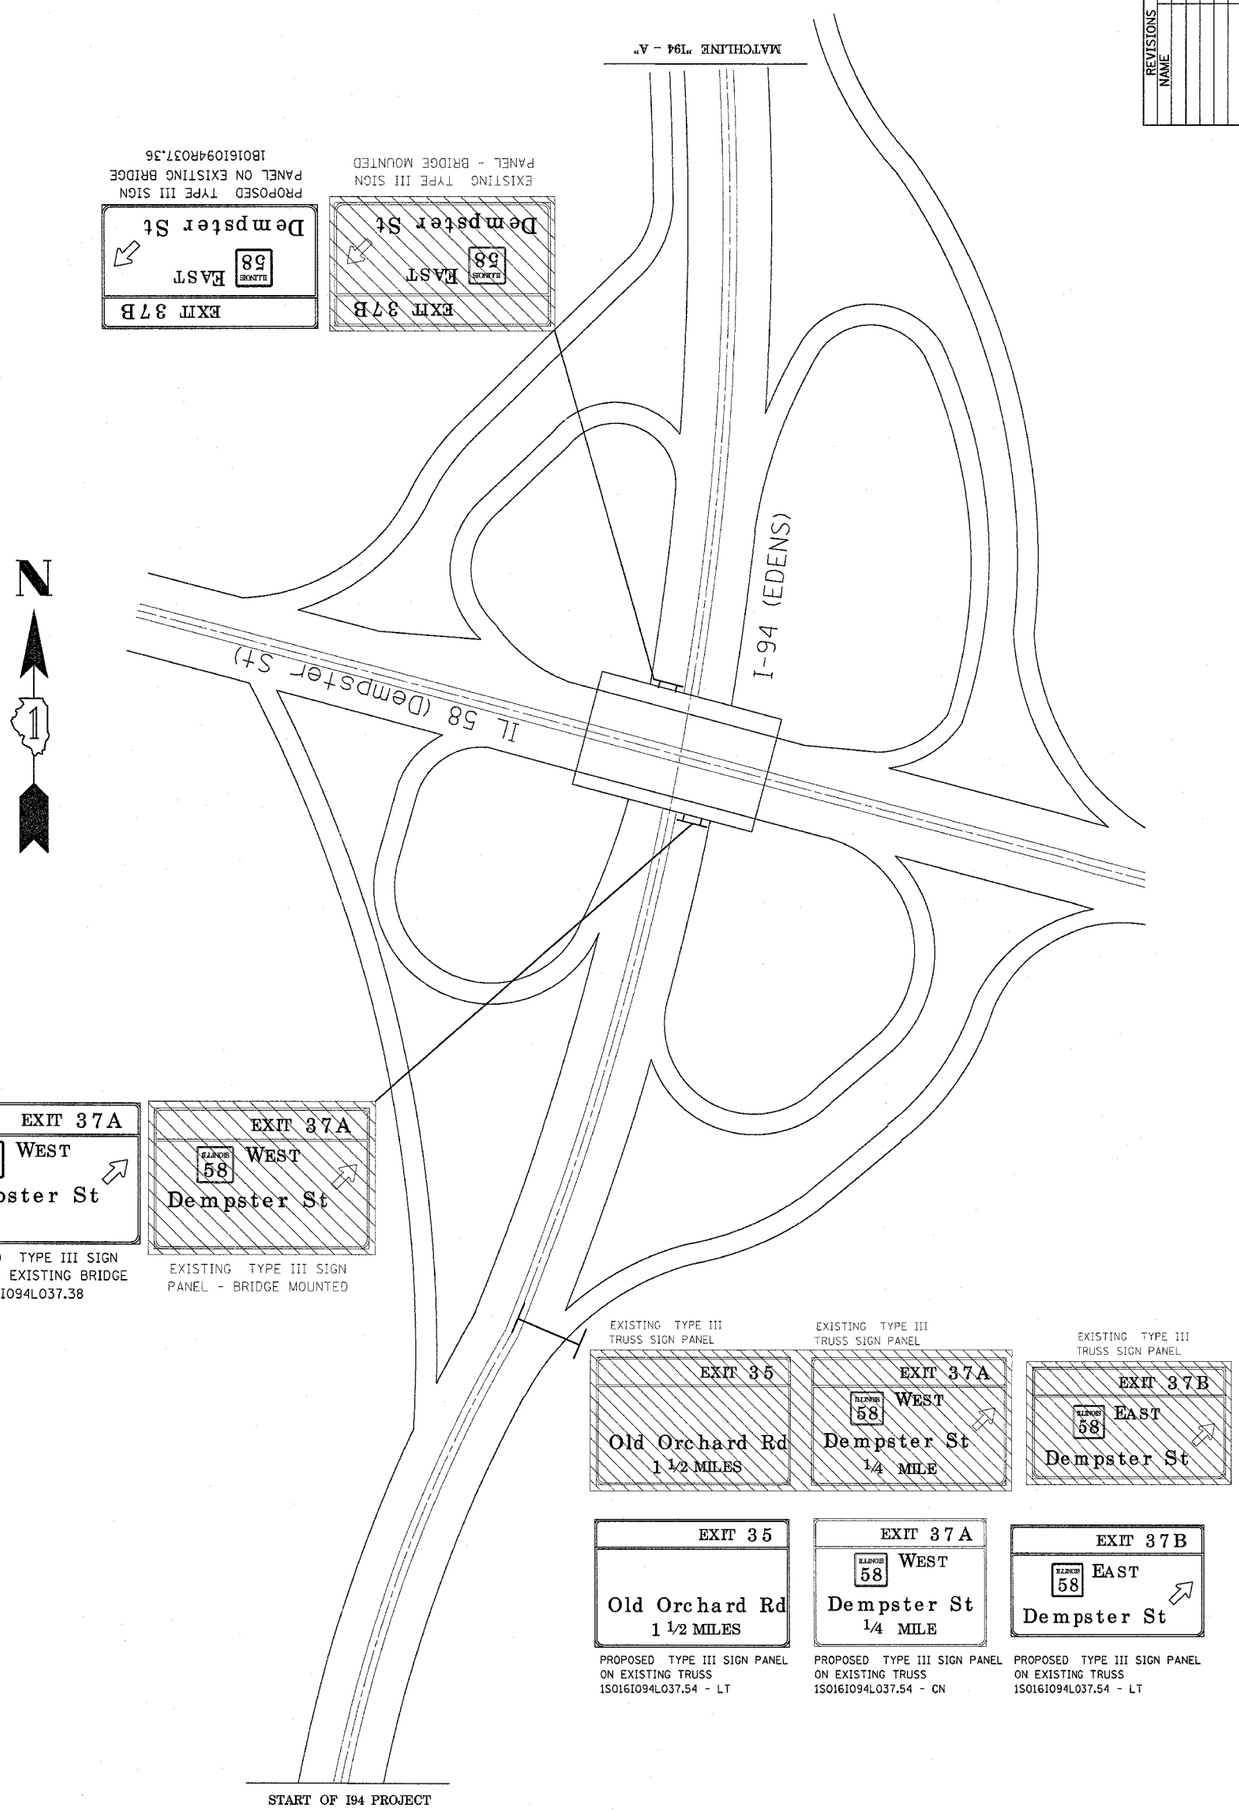

PLOT DATE = 2/8/2005
FILE NAME = #FILE#
PLOT SCALE = 20.0000 ' / IN.
REFERENCE = #REF#