CONTRACT NO. 62889

| F.A.I. RTE. | SECTION | COUNTY | TOTAL SHEETS | SHEET NO. |
|---|---|---|---|---|
| 290 | 2004-120-BR | COOK | 21 | 8 |
| STA. | TO STA. | | | |
| FED. ROAD DIST. NO. | ILLINOIS | FED. AID PROJECT | | |

SHEET 2 OF 2, LOCATION 2

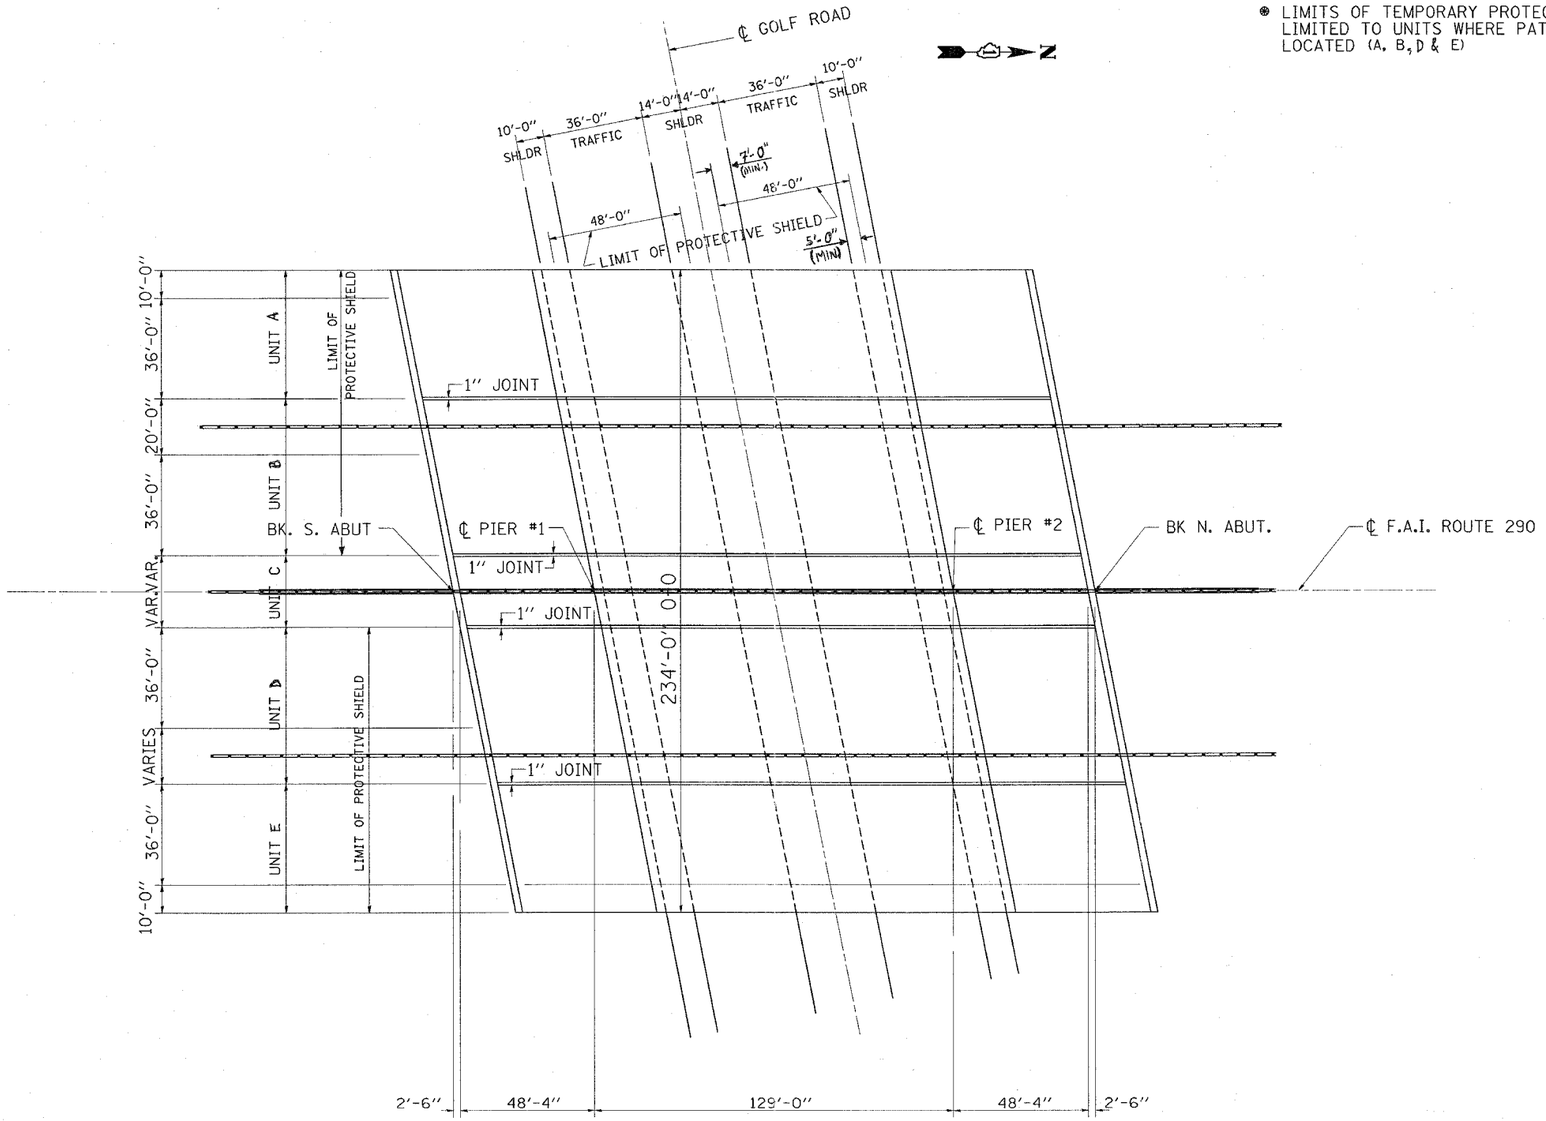


* LIMITS OF TEMPORARY PROTECTIVE SHIELDS LIMITED TO UNITS WHERE PATCHES ARE LOCATED (A, B, D & E)

| REVISIONS NAME | DATE |
|---|---|
| | |

ILLINOIS DEPARTMENT OF TRANSPORTATION

# LOCATION 2

## INTERSTATE ROUTE 290 OVER IL ROUTE 58 (GOLF ROAD) PROTECTIVE SHIELD DETAILS S.N. 016-0980

SCALE: VERT. HORIZ.

DATE 2/01/05

DRAWN BY SHB

CHECKED BY

PLOT DATE = 3/4/2005
FILE NAME = e:\FILE\$
PLOT SCALE = 50.0000 ' / IN.
REFERENCE = e:\REF\$