F.A.P RTE.	SECTION	COUNTY	TOTAL SHEETS	SHEET NO.
317	•	LIVINGSTON	205	89

STA. 253+00.00 TO STA. 253+50.00

CONTRACT NO. 66261

• 25 RS-2 & 26 RS-4

ORIGINAL SURVEY?	BY	DATE
SURVEYED		
PLOTTED		
NOTE BOOK	TEMPLATE	
NO.	AREAS	
	AREAS CHECKED	

FINAL SURVEY	BY	DATE
SURVEYED		
PLOTTED		
NOTE BOOK	TEMPLATE	
NO.	AREAS	
	AREAS CHECKED	

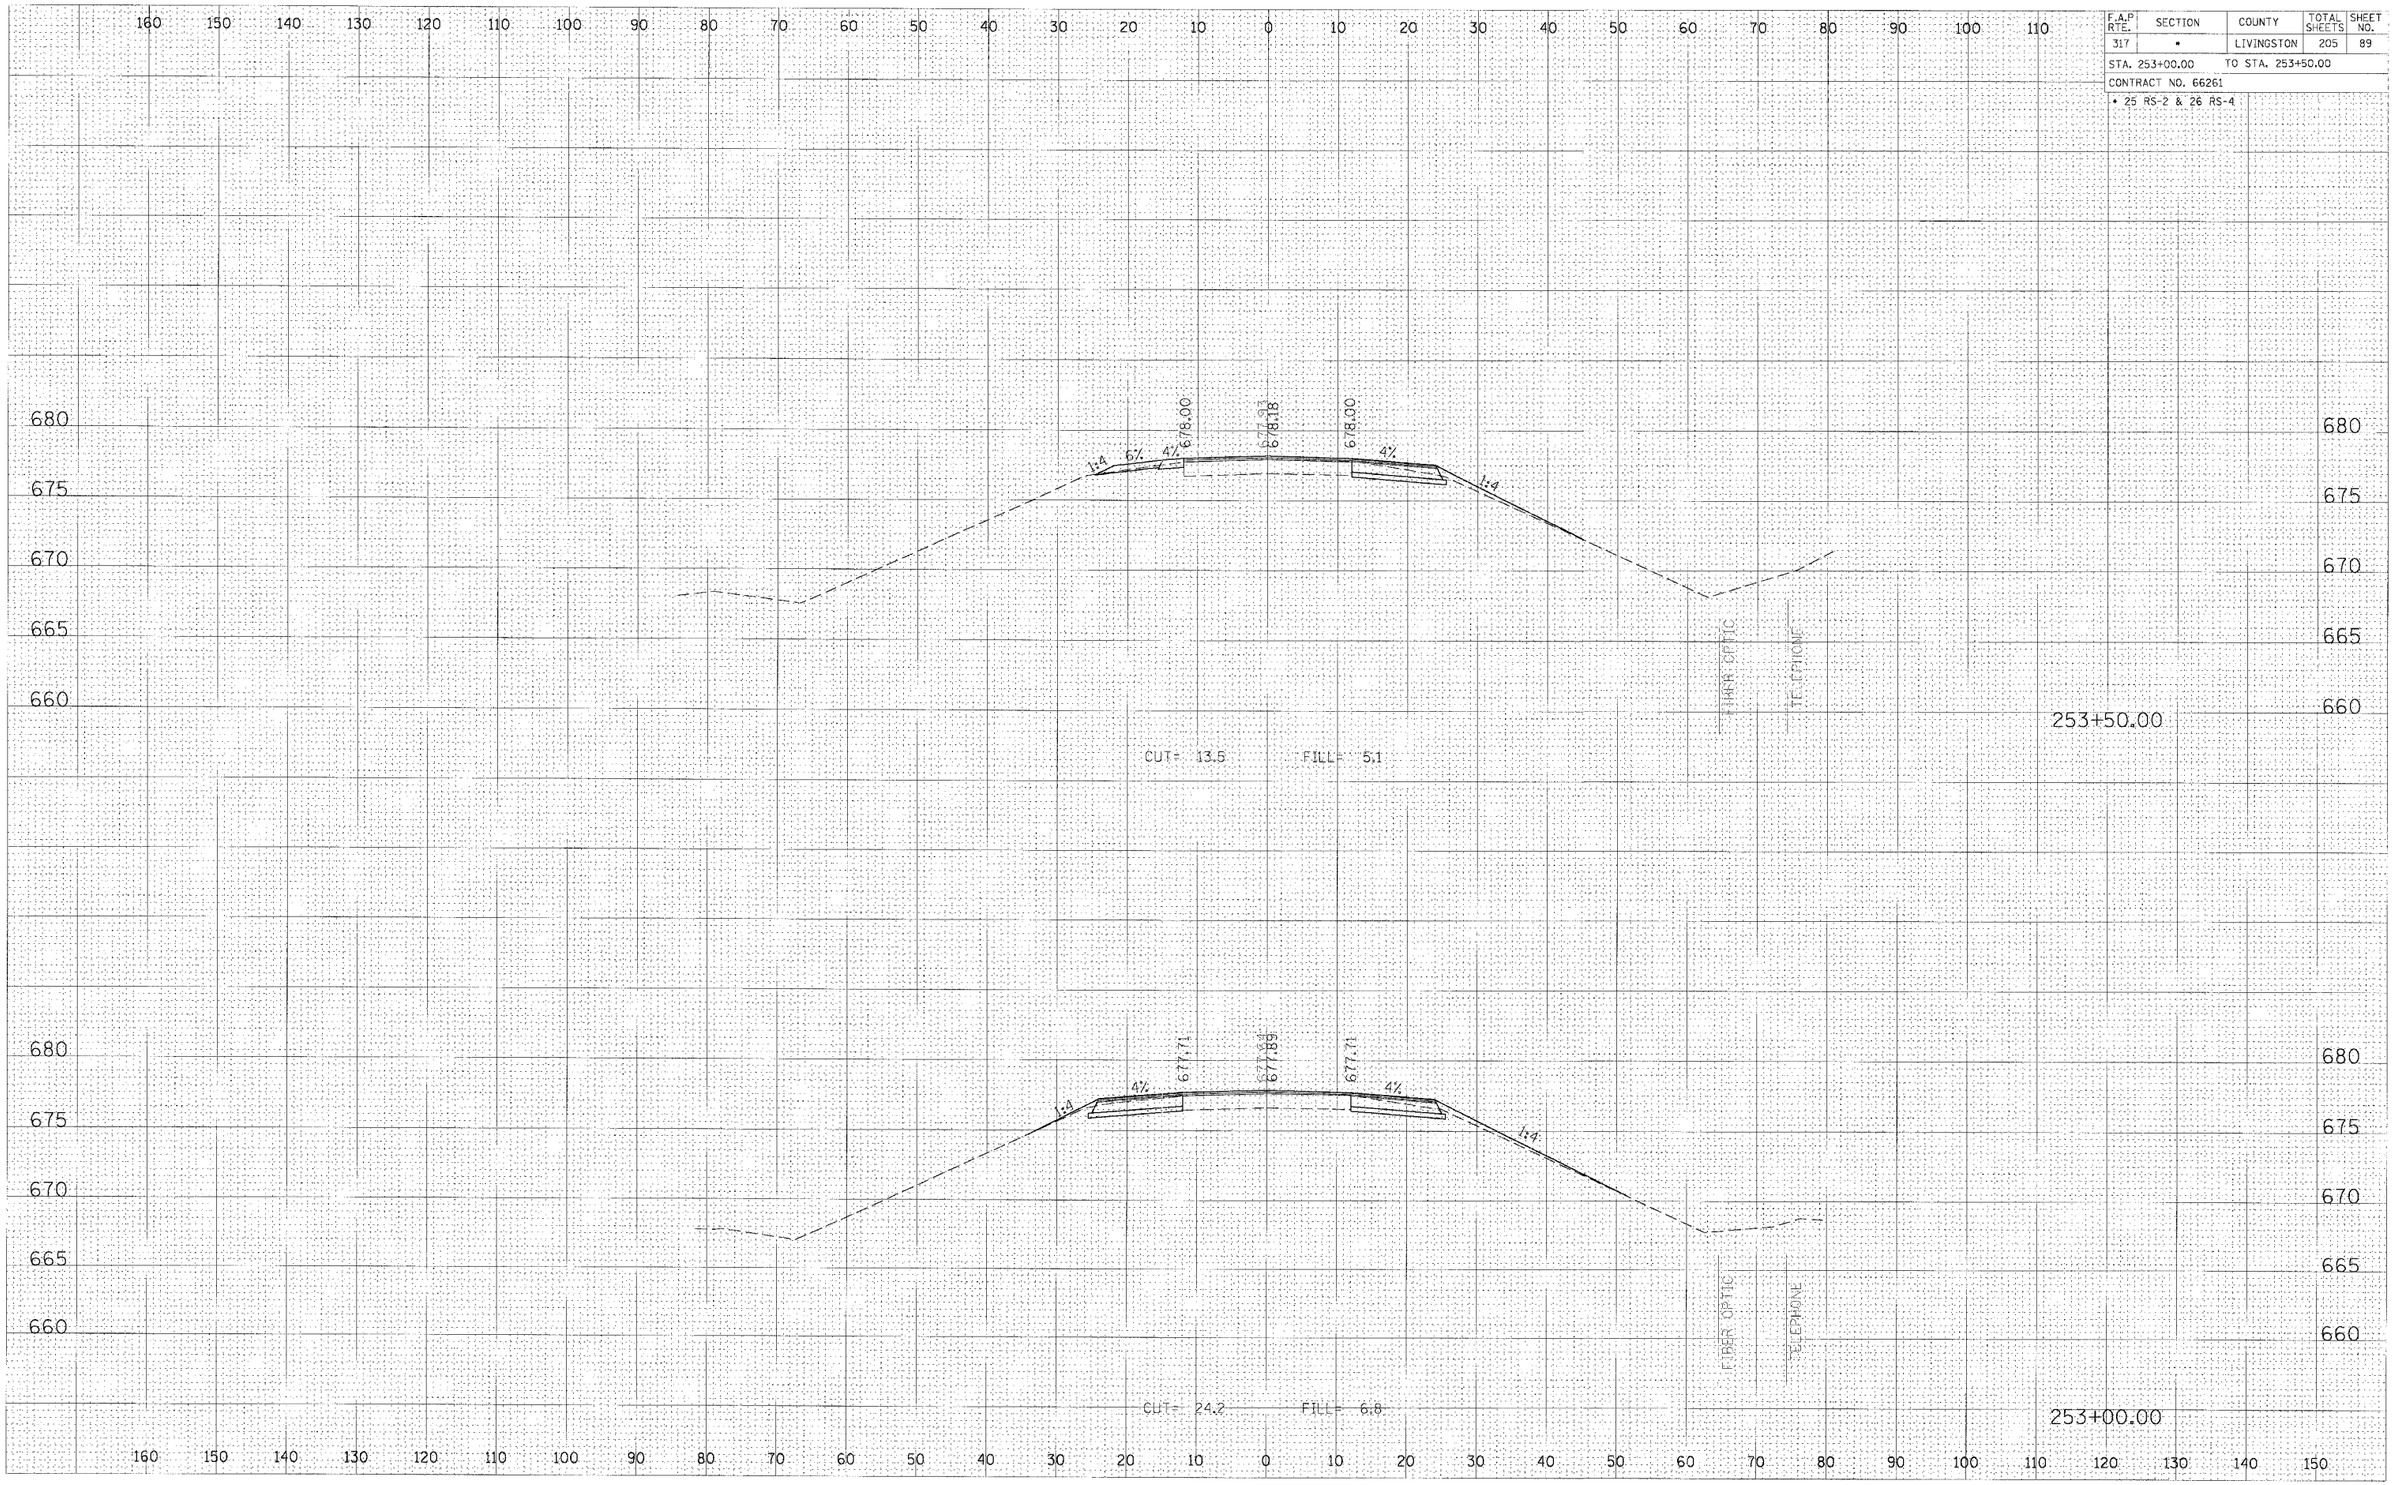

CROSS SECTION, STA 253+00.00 TO 253+50.00, FAP 317 (US ROUTE 24)