F.A.P RTE.	SECTION	COUNTY	TOTAL SHEETS	SHEET NO.
317	•	LIVINGSTON	205	111

STA. 273+50.00 TO STA. 274+00.00

CONTRACT NO. 66261

• 25 RS-2 & 26 RS-4

FINAL SURVEY NOTE BOOK NO. ____ SURVEYED ____ PLOTTED ____ CHECKED ____ AREAS ____ AREAS CHECKED ____ DATE

ORIGINAL SURVEY NOTE BOOK NO. ____ SURVEYED ____ PLOTTED ____ CHECKED ____ AREAS ____ AREAS CHECKED ____ DATE

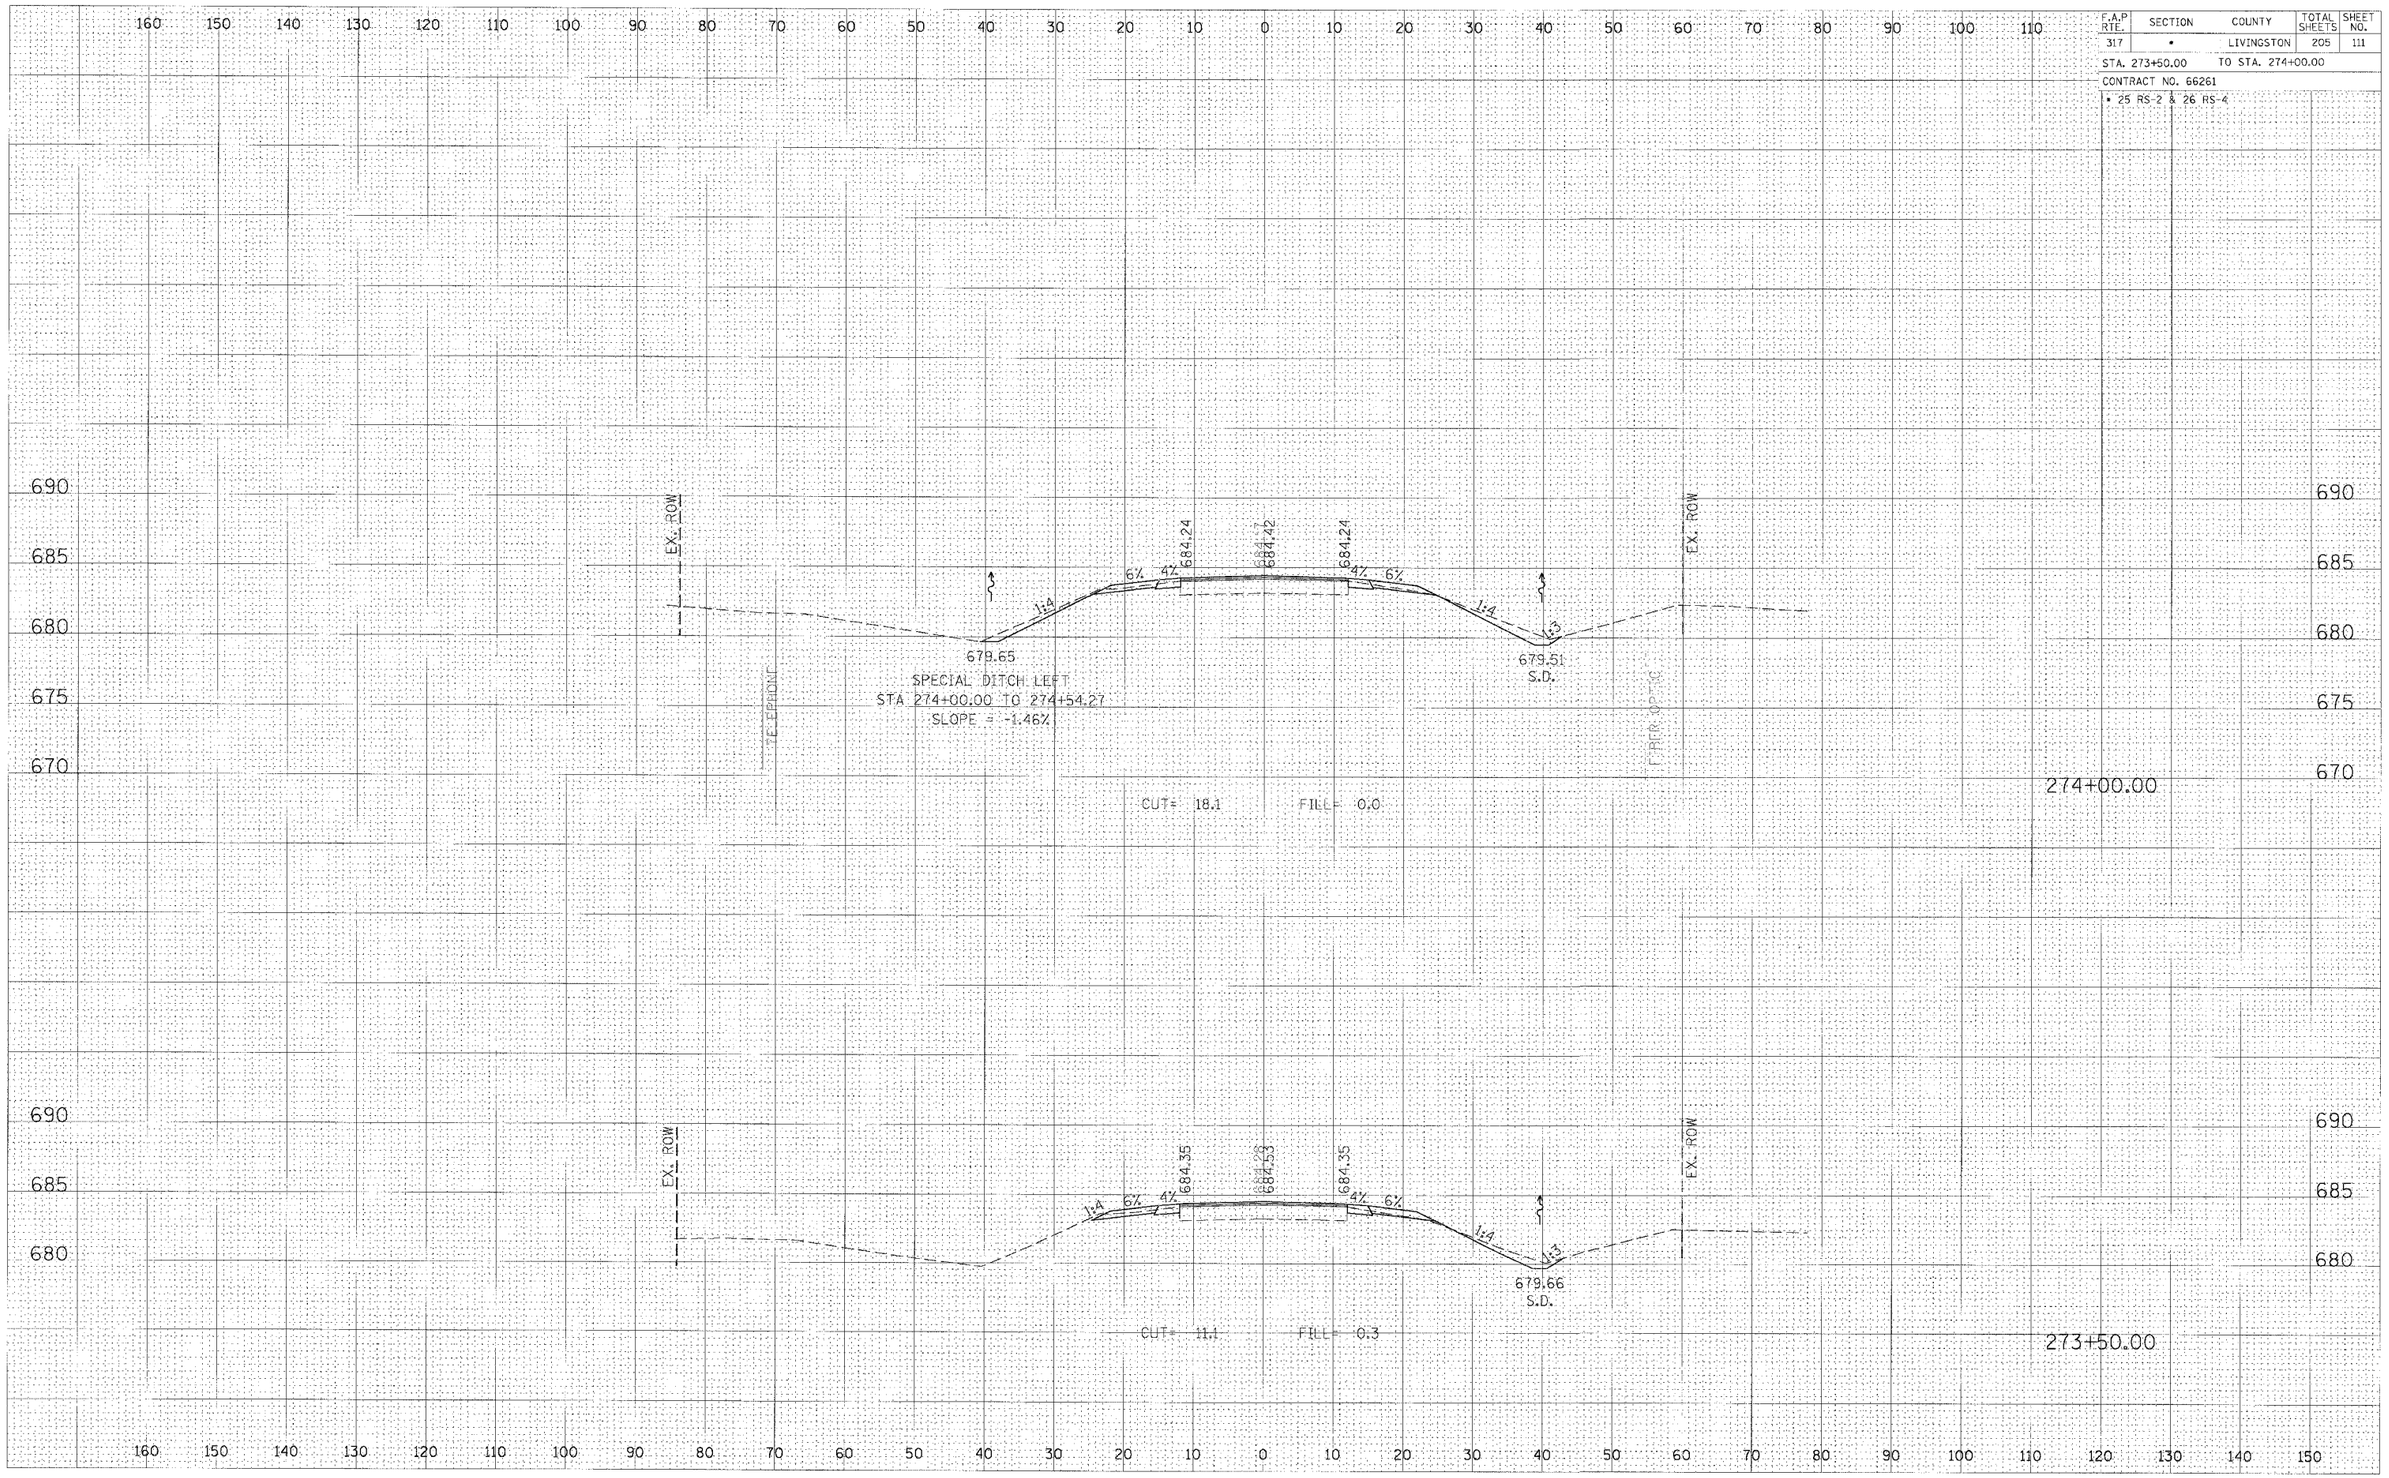

CROSS SECTION, STA 273+50.00 TO 274+00.00, FAP 317 (US ROUTE 24)