F.A.P RTE.	SECTION	COUNTY	TOTAL SHEETS	SHEET NO.
317	*	LIVINGSTON	205	137

STA. 296+00.00 TO STA. 296+50.00

CONTRACT NO. 66261

* 25 RS-2 & 26 RS-4

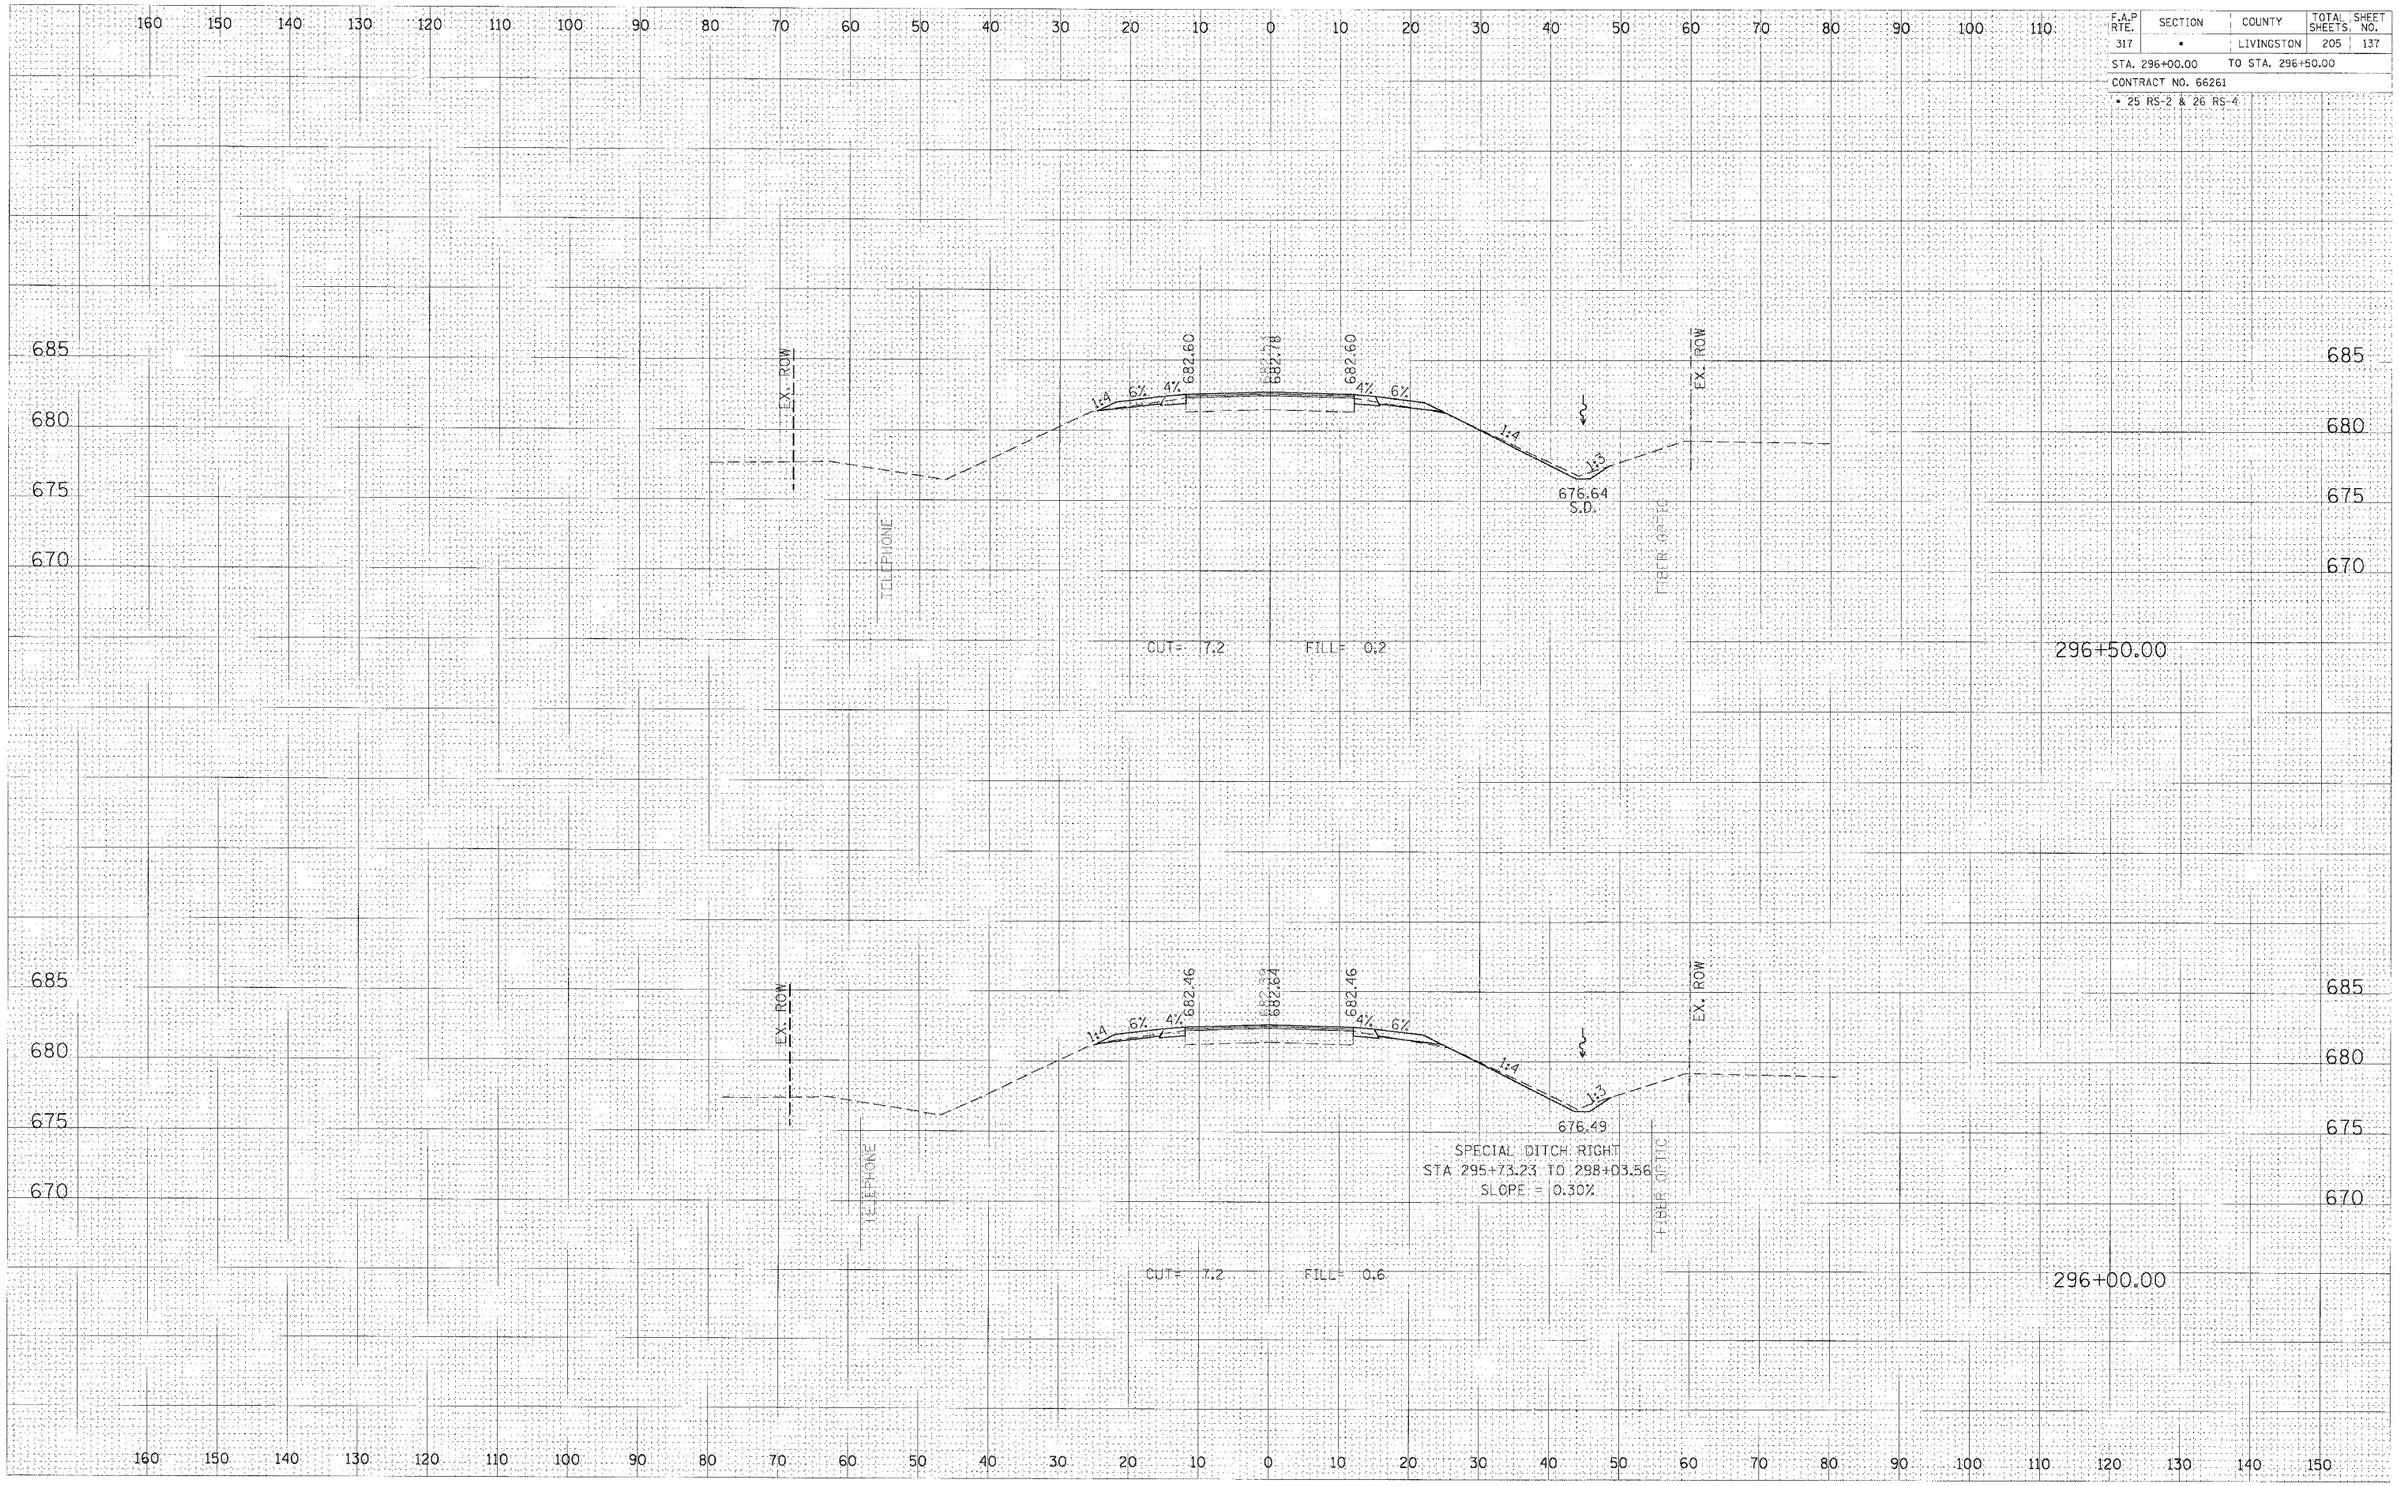

FINAL SURVEY	BY	DATE
SURVEYED		
PLOTTED		
TEMPLATE		
AREAS		
AREAS CHECKED		
NOTE BOOK		
NO.		

ORIGINAL SURVEY	BY	DATE
SURVEYED		
PLOTTED		
TEMPLATE		
AREAS		
AREAS CHECKED		
NOTE BOOK		
NO.		

CROSS SECTION, STA 296+00.00 TO 296+50.00, FAP 317 (US ROUTE 24)