F.A. RTE.	SECTION	COUNTY	TOTAL SHEETS	SHEET NO.
74	(72-7)R-3	PEORIA	1360	288
STA. 141+950.000		TO STA. 142+300.000		
FED. ROAD DIST. NO.		ILLINOIS	FED. AID PROJECT	

LEGEND

EXISTING	PROPOSED		EXISTING	PROPOSED	
▭	▬	INLET	⋯⋯	⋯•⋯	DITCH PROFILE LINE
◎	⊙	MANHOLE	- - - -	— — —	CULVERT LINES
○	●	CATCH BASIN			GRADING AND SHAPING DITCHES
⋇	⋇	SAG			PAVED DITCH
⟷	⟷	SUMMIT	⌒	⌒	HEADWALL
→	→	STORM SEWER FLOW DIRECTION	◂	◂	CULVERT END SECTION
~→	~→	DITCH FLOW DIRECTION	OHP	OHP	ELECTRICAL OVERHEAD
◈	◈	DITCH CHECK	W	W	WATER
		RIPRAP	G	G	GAS
		PIPE UNDERDRAIN	T	T	TELEPHONE
		STORM SEWER	>>>>>>>>		EXISTING SAN. SEWER

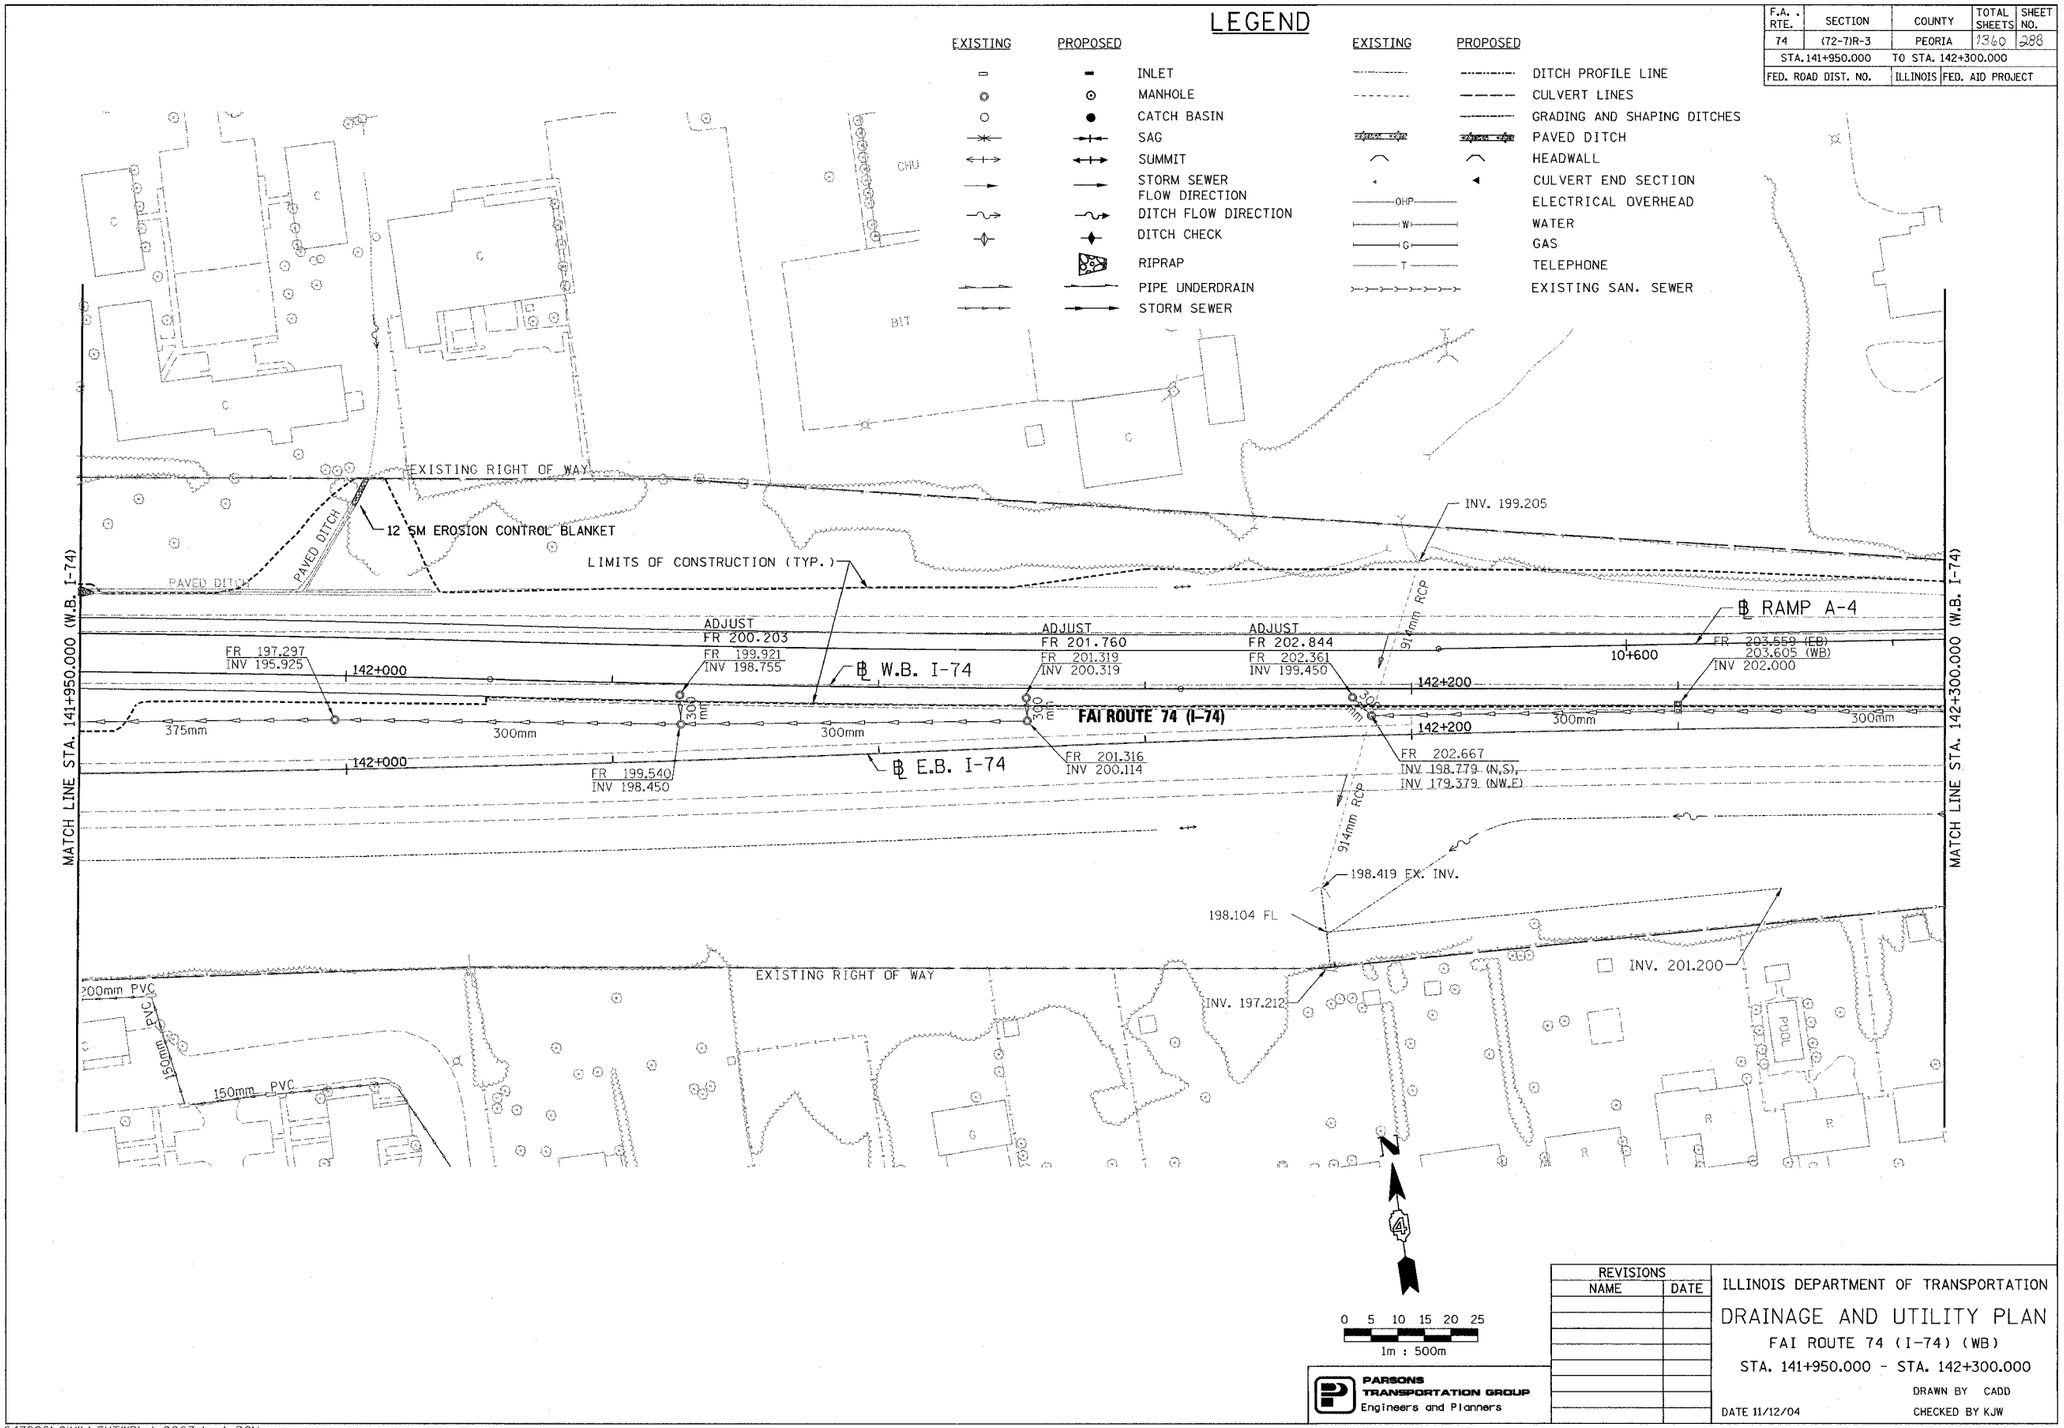

REVISIONS	
NAME	DATE

PARSONS TRANSPORTATION GROUP
Engineers and Planners

ILLINOIS DEPARTMENT OF TRANSPORTATION

DRAINAGE AND UTILITY PLAN

FAI ROUTE 74 (I-74) (WB)

STA. 141+950.000 - STA. 142+300.000

DRAWN BY CADD

DATE 11/12/04 CHECKED BY KJW

P:\643996\CIVIL\SHTWB\dp0003-lawb.DGN