F.A.I. RTE.	SECTION	COUNTY	TOTAL SHEETS	SHEET NO.
74	(72-7)R-3	PEORIA	1360	936
STA. 145+730		TO STA. 146+070		
FED. ROAD DIST. NO.		ILLINOIS	FED. AID PROJECT	

MAINTENANCE OF TRAFFIC LEGEND

- WORK ZONE
- TRAFFIC FLOW DIRECTION
- X LANE(S) CLOSED
- ARROW BOARD
- DRUM WITH STEADY BURNING MONODIRECTIONAL LIGHT
- TYPE III BARRICADE WITH FLASHING LIGHT
- TYPE III BARRICADE
- EX TEMPORARY CONCRETE BARRIER / PR TEMPORARY CONCRETE BARRIER
- VERTICAL PANEL
- BARRICADE TYPE I OR TYPE II OR DRUM
- SIGN
- CONSTRUCTION SPEED LIMIT SIGN
- FLAGGER WITH TRAFFIC CONTROL SIGN
- BARRICADE OR DRUM WITH STEADY BURNING MONODIRECTIONAL LIGHT
- BARRICADE OR DRUM WITH FLASHING LIGHT

NOTES:

1. ALL REQUIRED PAVEMENT MARKINGS MUST BE IN PLACE PRIOR TO SHIFTING TRAFFIC.

PROJECT STANDARD 701411-I74 SHALL BE USED TO CLOSE RAMP C-3 AND RAMP C-4. IN ADDITION TYPE III BARRICADES, PER PROJECT STANDARD 701411-I74, SHALL BE INSTALLED AT THE TOP OF RAMP C-3.

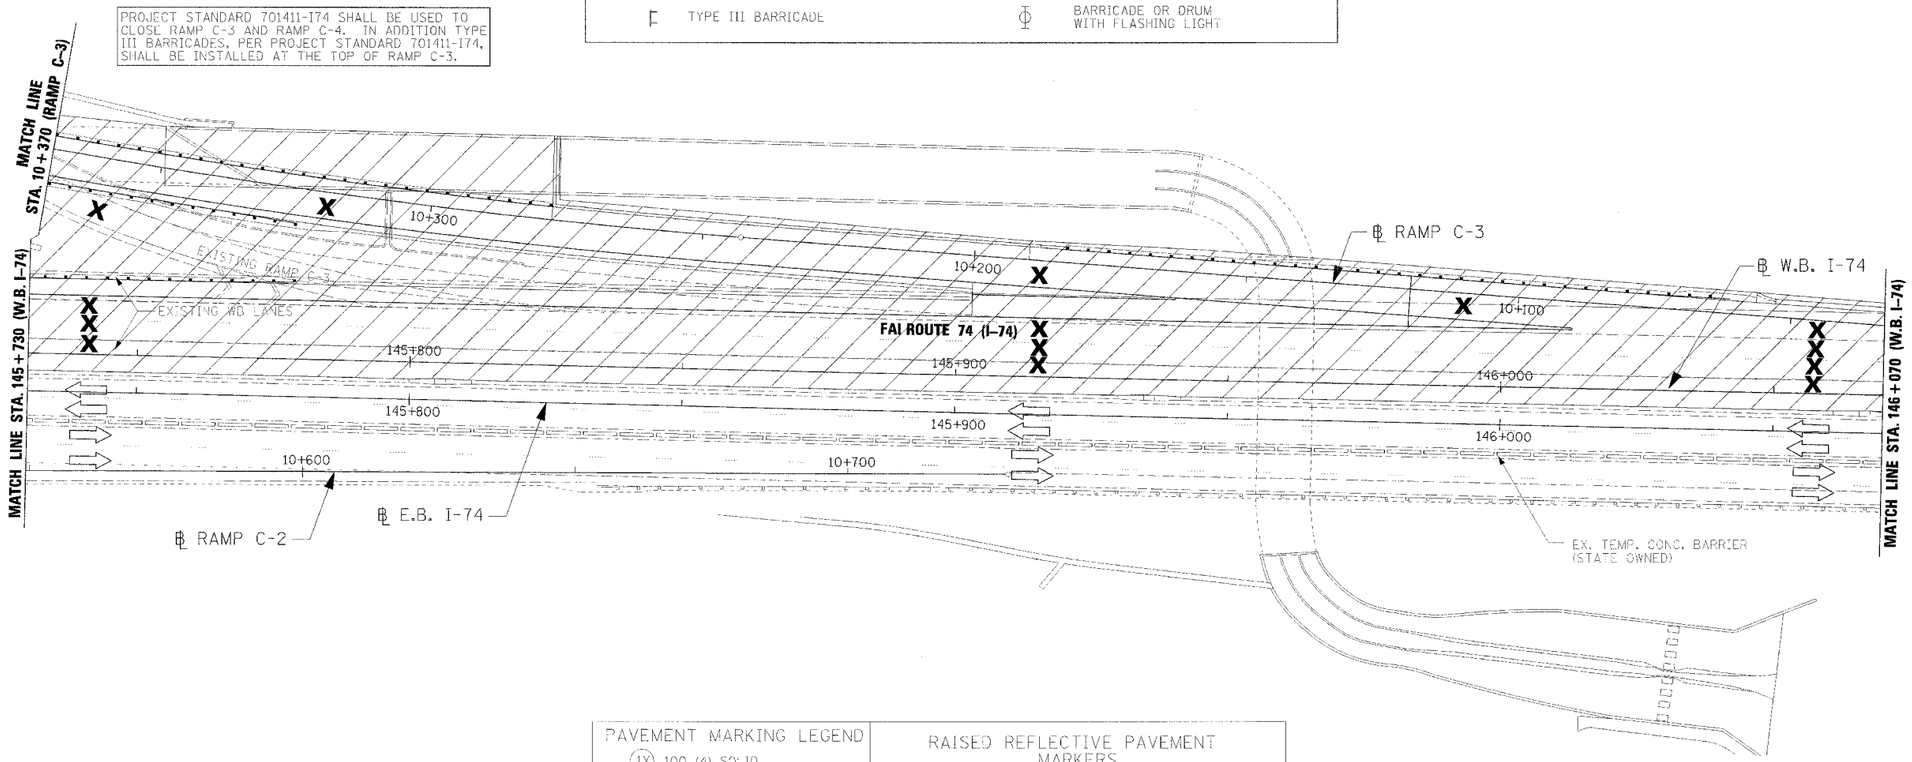

PAVEMENT MARKING LEGEND

- (1X) 100 (4) SOLID
- (2X) 150 (6) SOLID
- (3X) 200 (8) SOLID
- (4X) 300 (12) SOLID
- (5X) 600 (24) SOLID
- (6X) 100 (4) DOUBLE SOLID
- (7X) 100 (4) SKIP DASH
- (8X) 150 (6) SKIP DASH
- (9X) 200 (8) SKIP DASH
- (10X) 200 (8) DOTTED
- (11X) LETTERS AND ARROWS

RAISED REFLECTIVE PAVEMENT MARKERS

- [1] ◁ ONE-WAY CRYSTAL MARKER AT 24.38 m(80') CENTERS
- [2] ◁ ONE-WAY CRYSTAL MARKER AT 12.19 m(40') CENTERS
- [3] ◁ ONE-WAY CRYSTAL MARKER AT 6.10 m(20') CENTERS
- [4] ◀ ONE-WAY AMBER MARKER AT 12.19 m(40') CENTERS
- [5] ◆ TWO-WAY AMBER MARKER AT 12.19 m(40') CENTERS FOR SPEEDS LESS THAN 45 MPH
- [6] ◆ TWO-WAY AMBER MARKER AT 24.38 m(80') CENTERS FOR SPEEDS GREATER THAN 45 MPH

WHERE "X" DESIGNATES:
E = EPOXY
P = PAINT
T = THERMOPLASTIC
U = POLYUREA
TP= TEMPORARY PAVEMENT MARKING
T3= PAVEMENT MARKING TAPE, TYPE III
W3= WET TEMPORARY PAVEMENT MARKING TAPE, TYPE III

WHITE
YELLOW

All dimensions are in millimeters (inches) unless otherwise shown.

0 5 10 15 20 25
1m : 500m

REVISIONS	
NAME	DATE

CLARK ENGINEERS, INC.

ILLINOIS DEPARTMENT OF TRANSPORTATION

MAINTENANCE OF TRAFFIC
STAGE 3-2
WB STA. 145+730 - STA. 146+070

DATE 11/23/04

DRAWN BY RDY
CHECKED BY LSA

...\dgn\phase2\ab12004-3b32.dgn 12/13/04 08:26:47 AM