68383

F.A.P. RTE.	SECTION	COUNTY	TOTAL SHEETS	SHEET NO.
693	*	TAZEWELL		13
STA. 581+00		TO STA. 587+00		
FED. ROAD DIST. NO. 4	ILLINOIS	FED. AID PROJECT		

* D4 CULVERT EXT. / REPAIR 2005-2

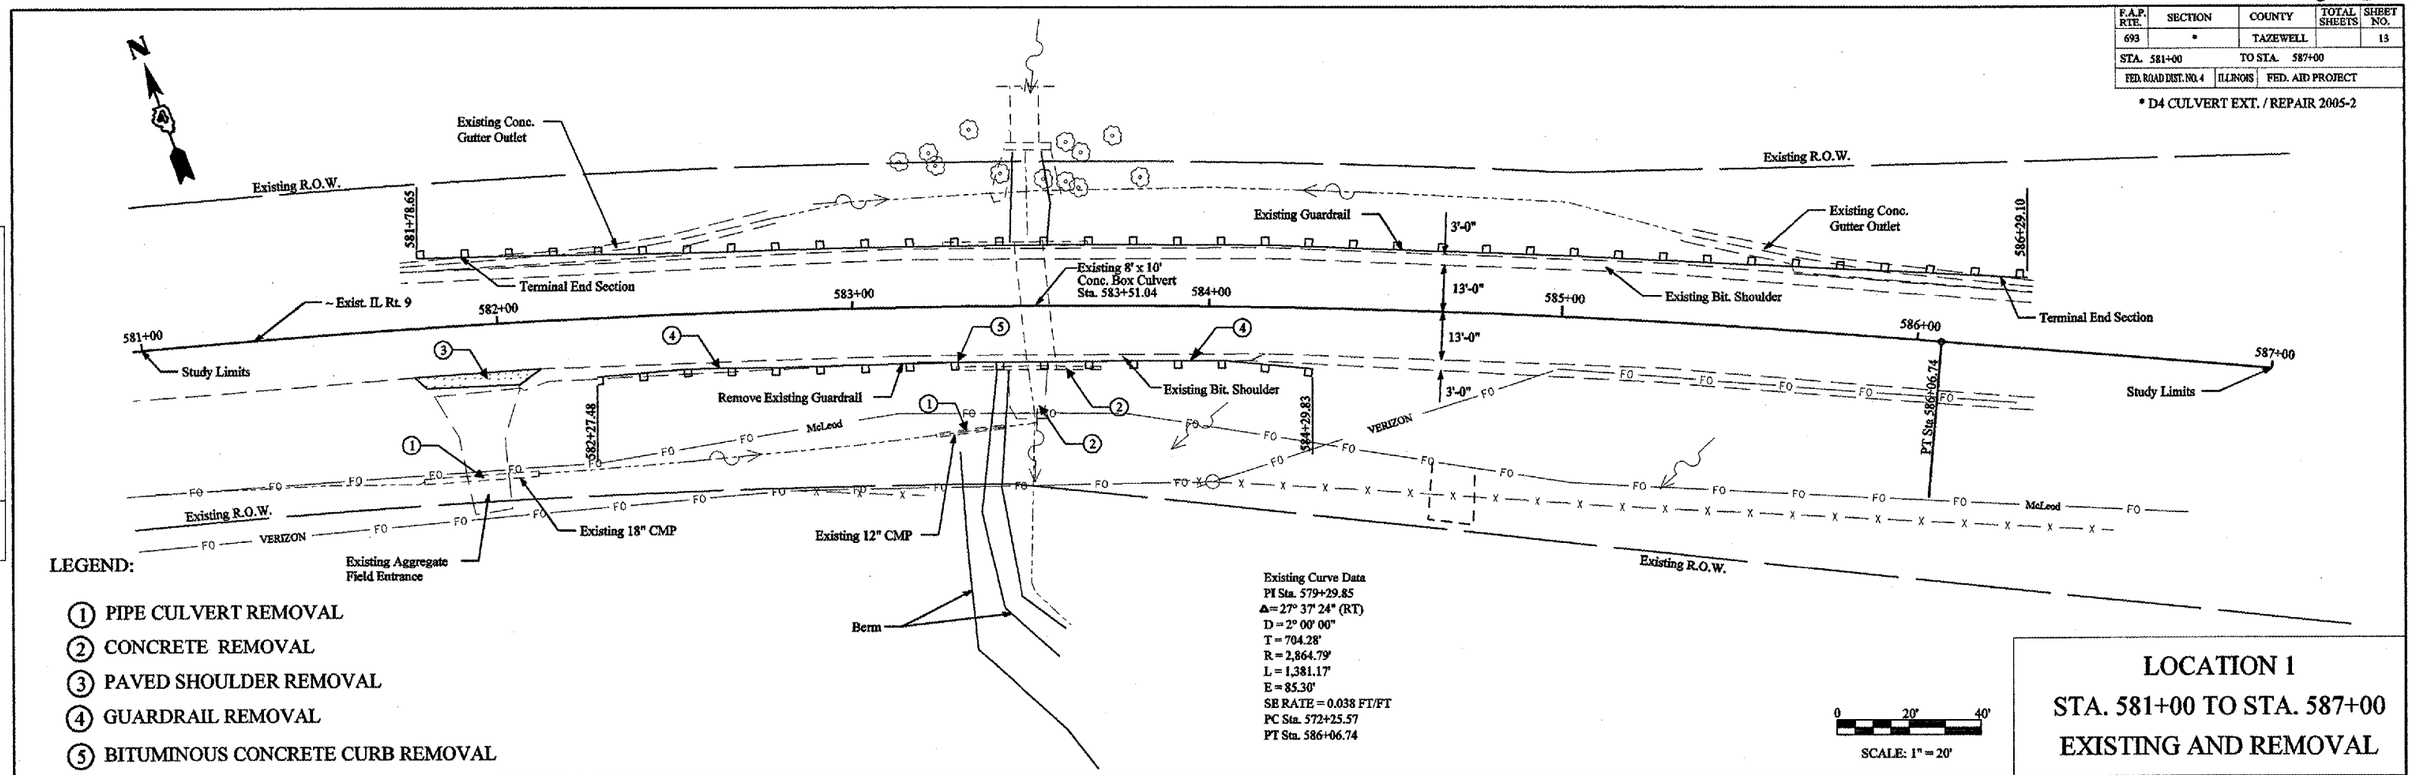

LEGEND:

1. PIPE CULVERT REMOVAL
2. CONCRETE REMOVAL
3. PAVED SHOULDER REMOVAL
4. GUARDRAIL REMOVAL
5. BITUMINOUS CONCRETE CURB REMOVAL

Existing Curve Data
PI Sta. 579+29.85
Δ= 27° 37' 24" (RT)
D = 2° 00' 00"
T = 704.28'
R = 2,864.79'
L = 1,381.17'
E = 85.30'
SE RATE = 0.038 FT/FT
PC Sta. 572+25.57
PT Sta. 586+06.74

0 20' 40'
SCALE: 1" = 20'

LOCATION 1
STA. 581+00 TO STA. 587+00
EXISTING AND REMOVAL

PLAN
NOTE BOOK
NO.
SURVEYED
PLOTTED
ALIGNMENT CHECKED
RT. OF WAY CHECKED
CADD FILE NAME
BY
DATE

PROFILE
NOTE BOOK
NO.
SURVEYED
PLOTTED
GRADES CHECKED
MATERIALS
STRUCTURES NOTATNS CHED

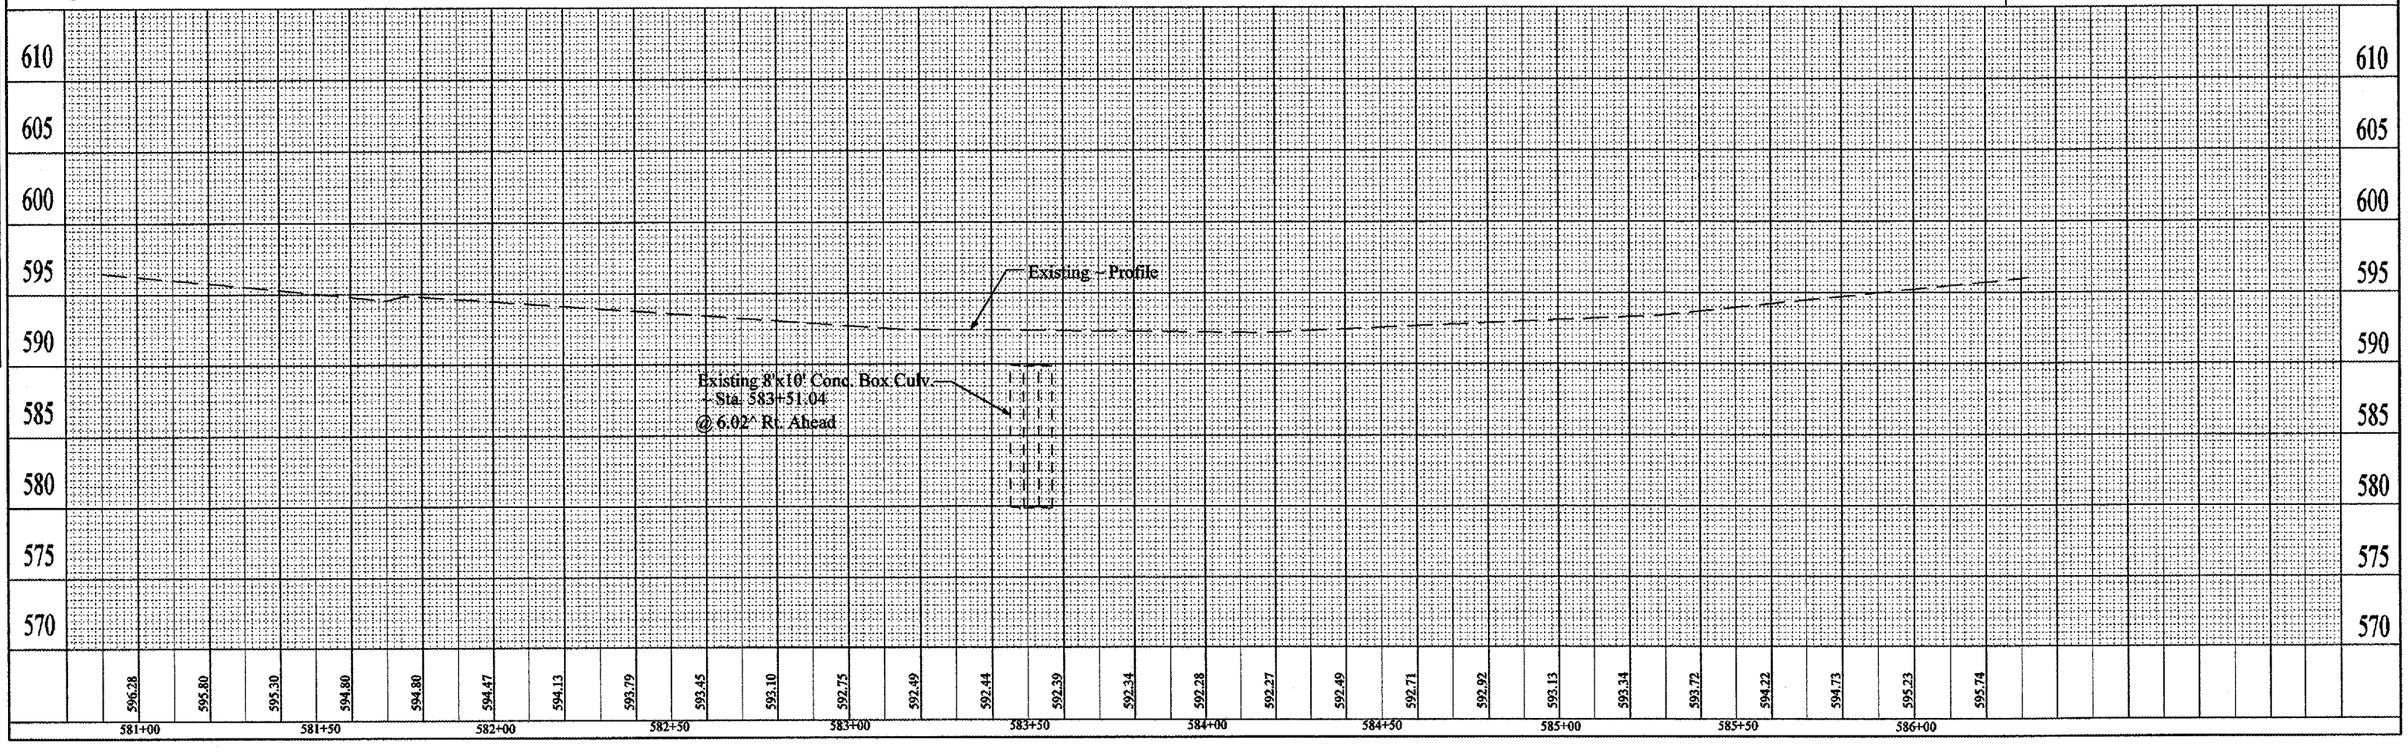

$DATE$ $TIME$ $FILE$