68383

F.A.P. RTE.	SECTION	COUNTY	TOTAL SHEETS	SHEET NO.
693	*	TAZEWELL	—	15
STA. 720+00		TO STA. 726+00		
FED. ROAD DIST. NO.	ILLINOIS	FED. AID PROJECT		

* D4 CULVERT EXT. / REPAIR 2005-2

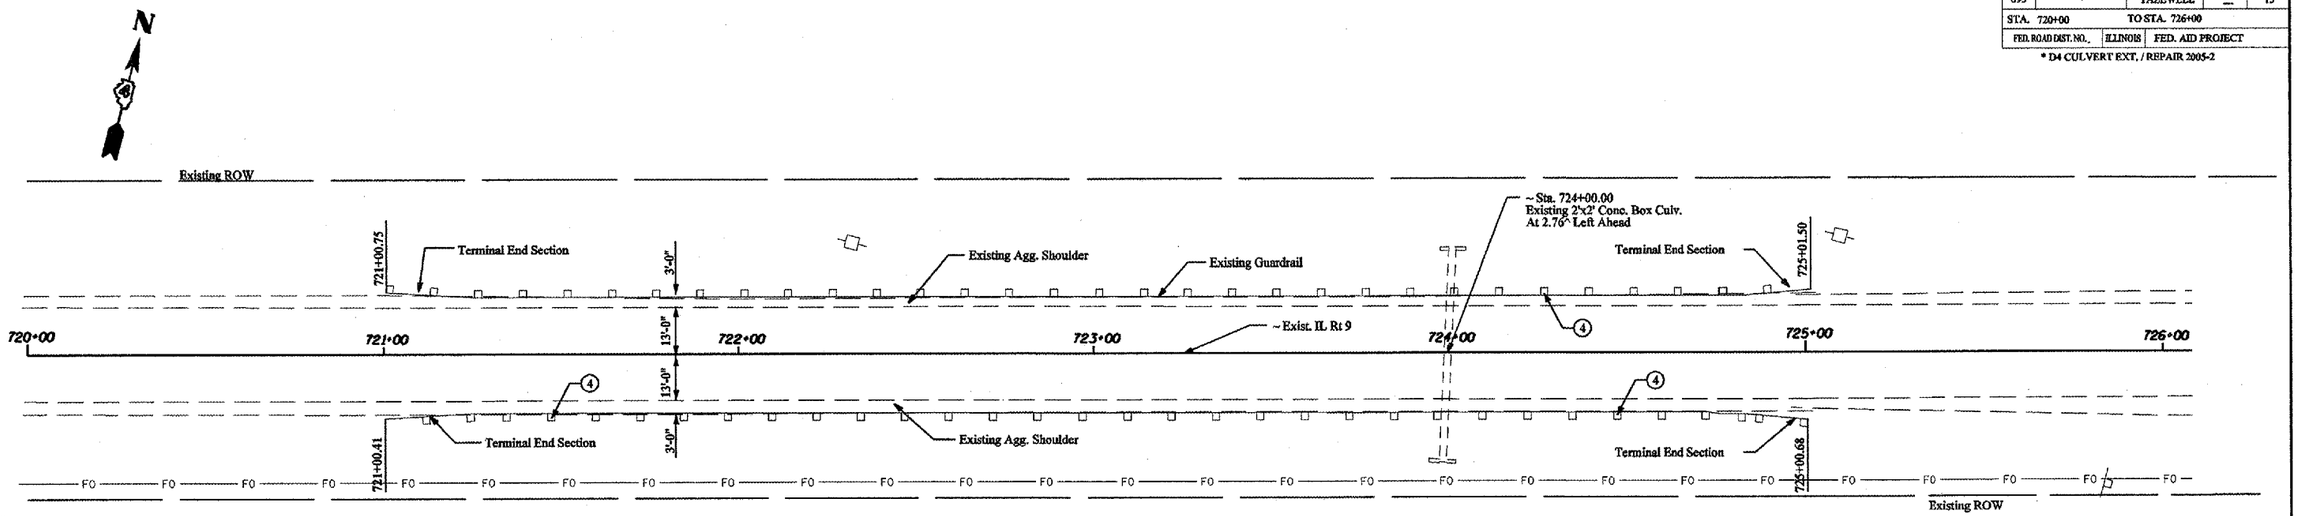

LEGEND:

1. PIPE CULVERT REMOVAL
2. CONCRETE REMOVAL
3. PAVED SHOULDER REMOVAL
4. GUARDRAIL REMOVAL
5. BITUMINOUS CONCRETE CURB REMOVAL

0 20' 40'
SCALE: 1" = 20'

LOCATION 2
STA. 720+00 to STA. 726+00
EXISTING & REMOVAL

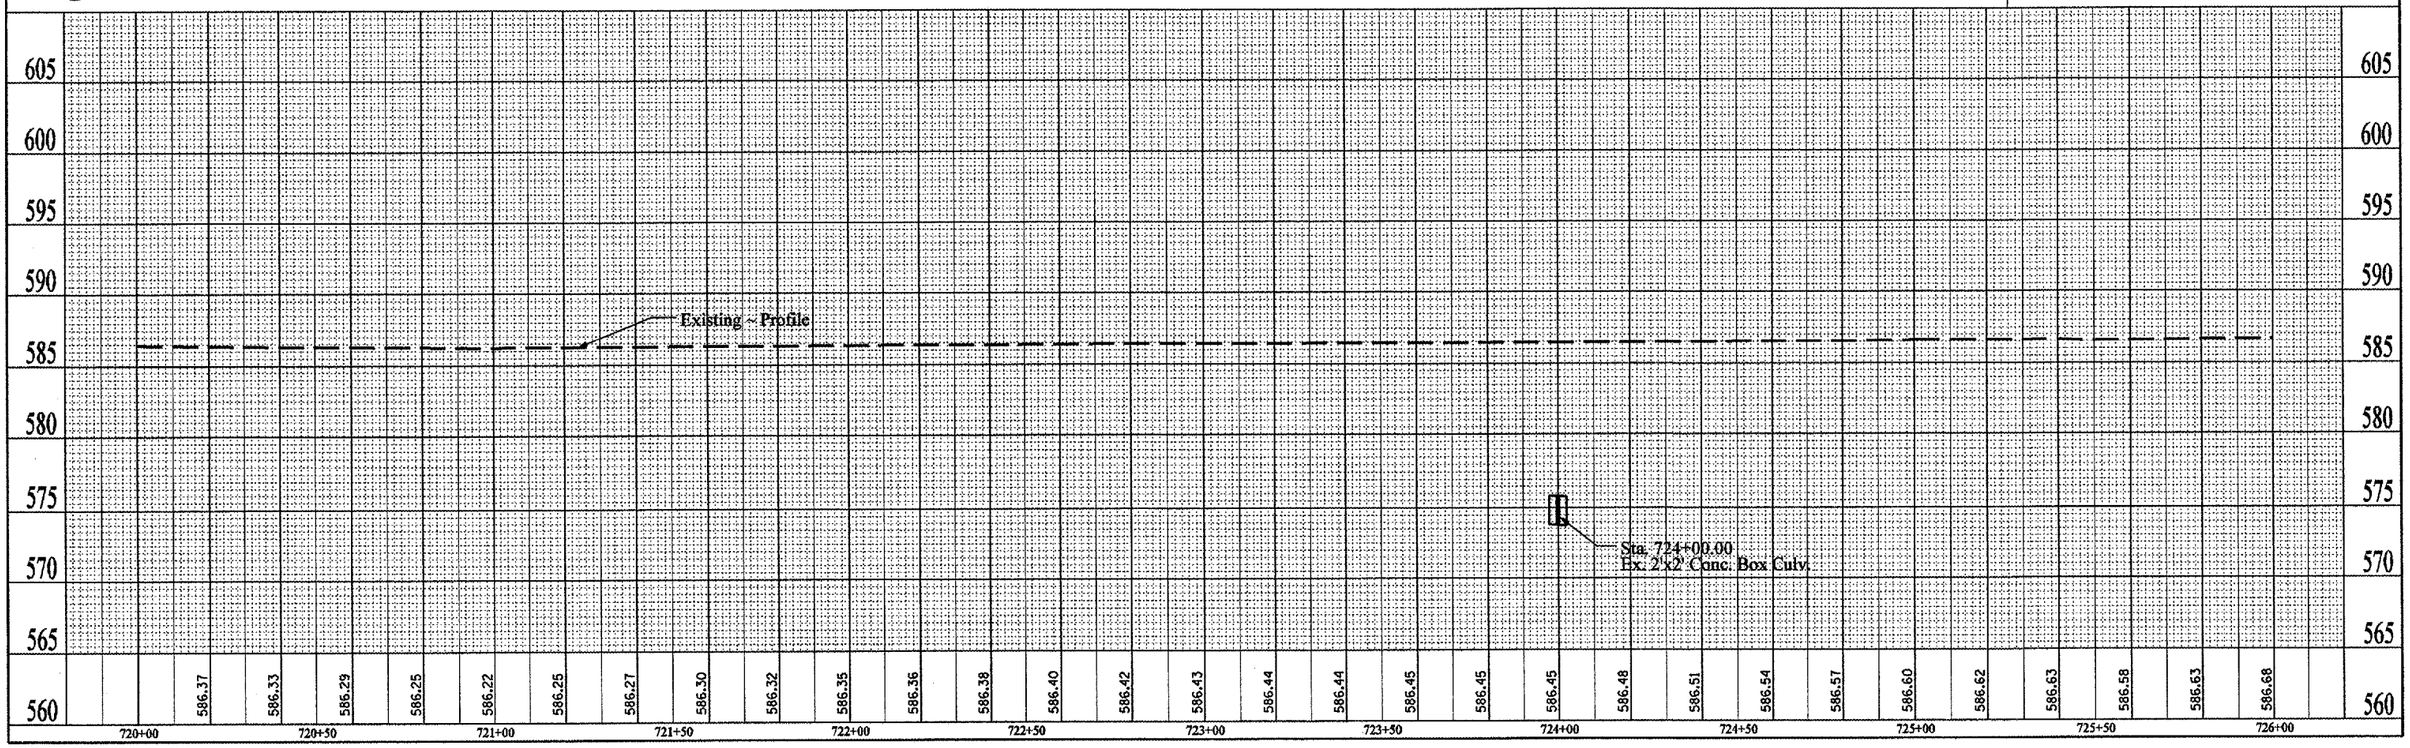

PLAN
NOTE BOOK NO.
SURVEYED
PLOTTED
ALIGNMENT CHECKED
RT. OF WAY CHECKED
CADD FILE NAME
BY
DATE

PROFILE
NOTE BOOK NO.
SURVEYED
PLOTTED
GRADES CHECKED
B.M. NOTED
STRUCTURE NOTATNS CHKD
BY
DATE

11/16/2004 $TIME$ $FILES