1/26/2005

F.A.P. RTE.	SECTION	COUNTY	TOTAL SHEETS	SHEET NO.
811	(2250)I	CHAMPAIGN	22	15

CONTRACT NO. 70437

DETAIL FOR MILLING AT INTERSECTION

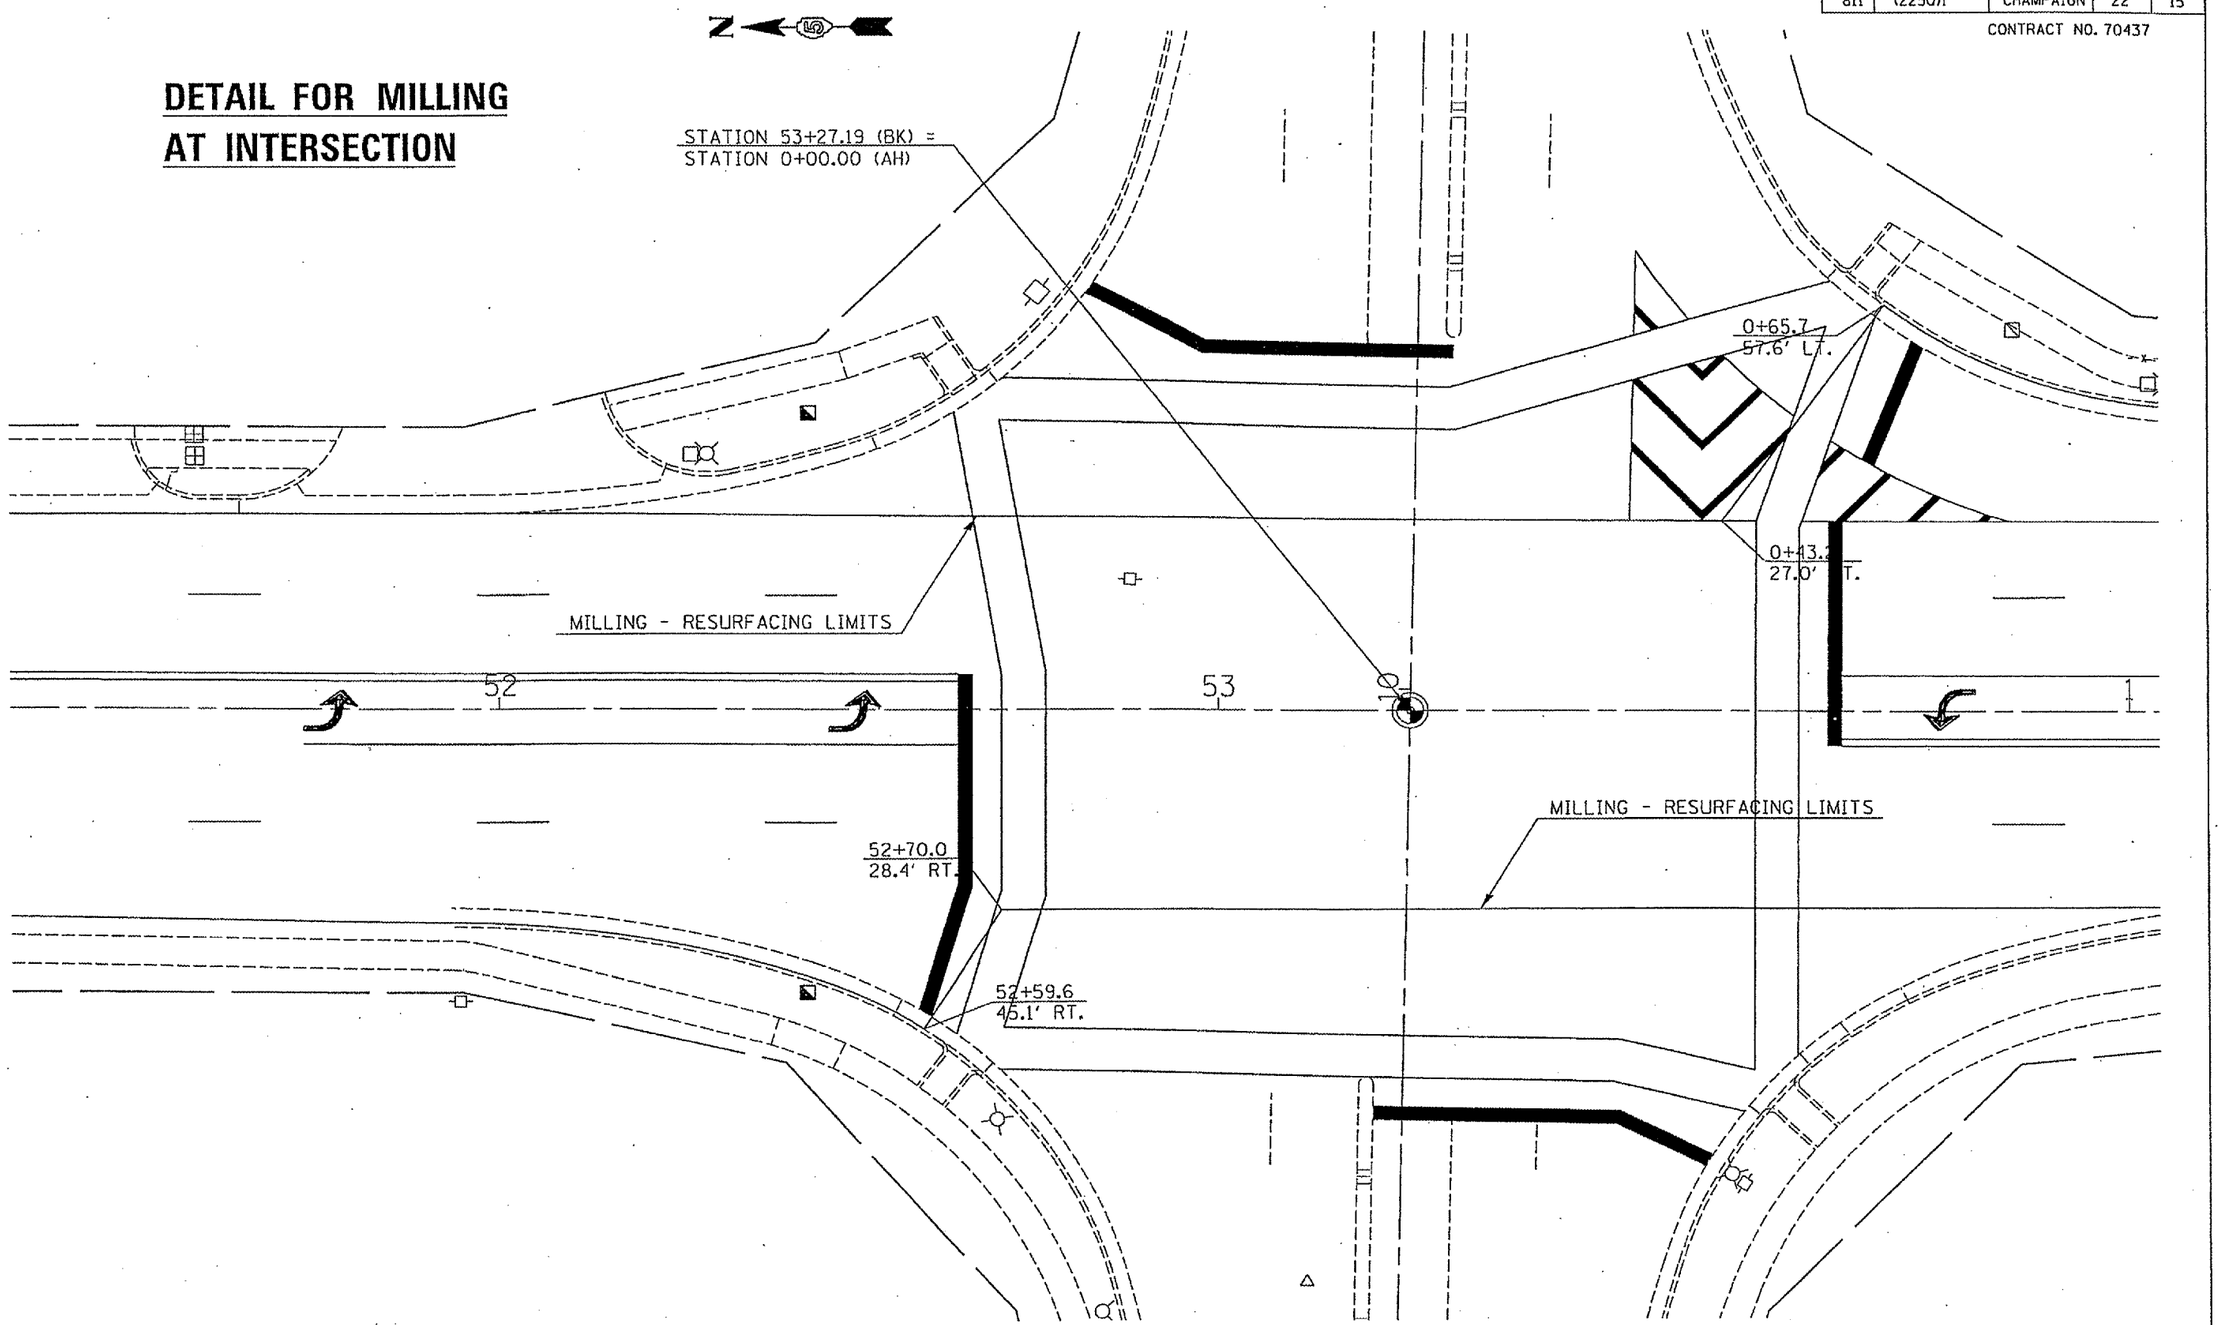

c:\projects\d507804\plansheets.dgn