CONTRACT NO. 70454

F.A.I. RTE.	SECTION	COUNTY	TOTAL SHEETS	SHEET NO.
*	**	***	17	7
STA.		TO STA.		
FED. ROAD DIST. NO.	ILLINOIS	FED. AID PROJECT		

* 57 & 74
** D-5 ANNUAL PATCHING 2005-3
*** CHAMPAIGN & VERMILION COUNTIES

EXISTING TYPICAL CROSS SECTION

F.A.I. 57

SOUTHBOUND LANES

STA 382+526.634 TO STA 391+606.141

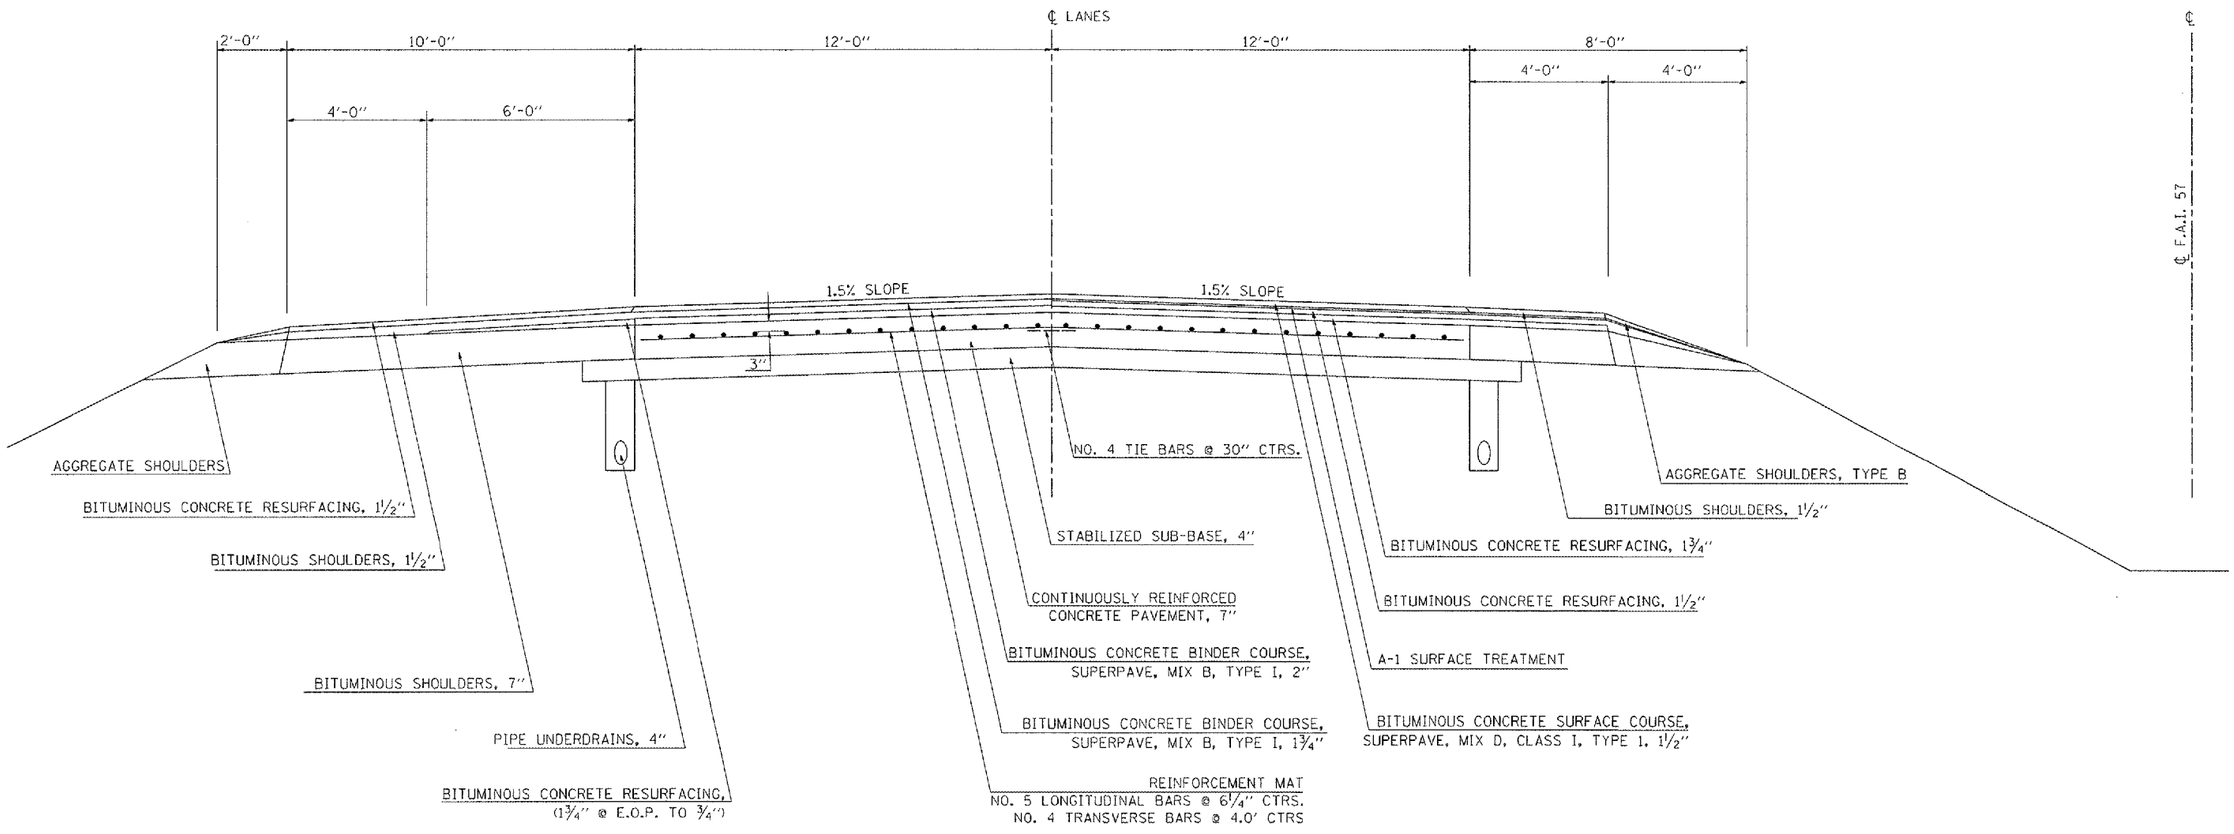

ILLINOIS DEPARTMENT OF TRANSPORTATION

EXISTING TYPICAL CROSS SECTION

F.A.I. ROUTE 57
D-5 ANNUAL PATCHING 2005-3
CHAMPAIGN & VERMILION COUNTIES

SCALE: DO NOT SCALE — DRAWN BY: CADD/JP
DATE: 11/29/04 — CHECKED BY

PLOT DATE = $DATE$
FILE NAME = $FILEL$
PLOT SCALE = $SCALE$
REFERENCE = REF