CONTRACT NO. 72939

F.A.P. RTE.	SECTION	COUNTY	TOTAL SHEETS	SHEET NO.
*	**	BROWN	89	8
STA.		TO STA.		
FED. ROAD DIST. NO.	ILLINOIS	FED. AID PROJECT		

* LA GRANGE WETLAND BANK
** D6 WETLAND MITIGATION NO. 1

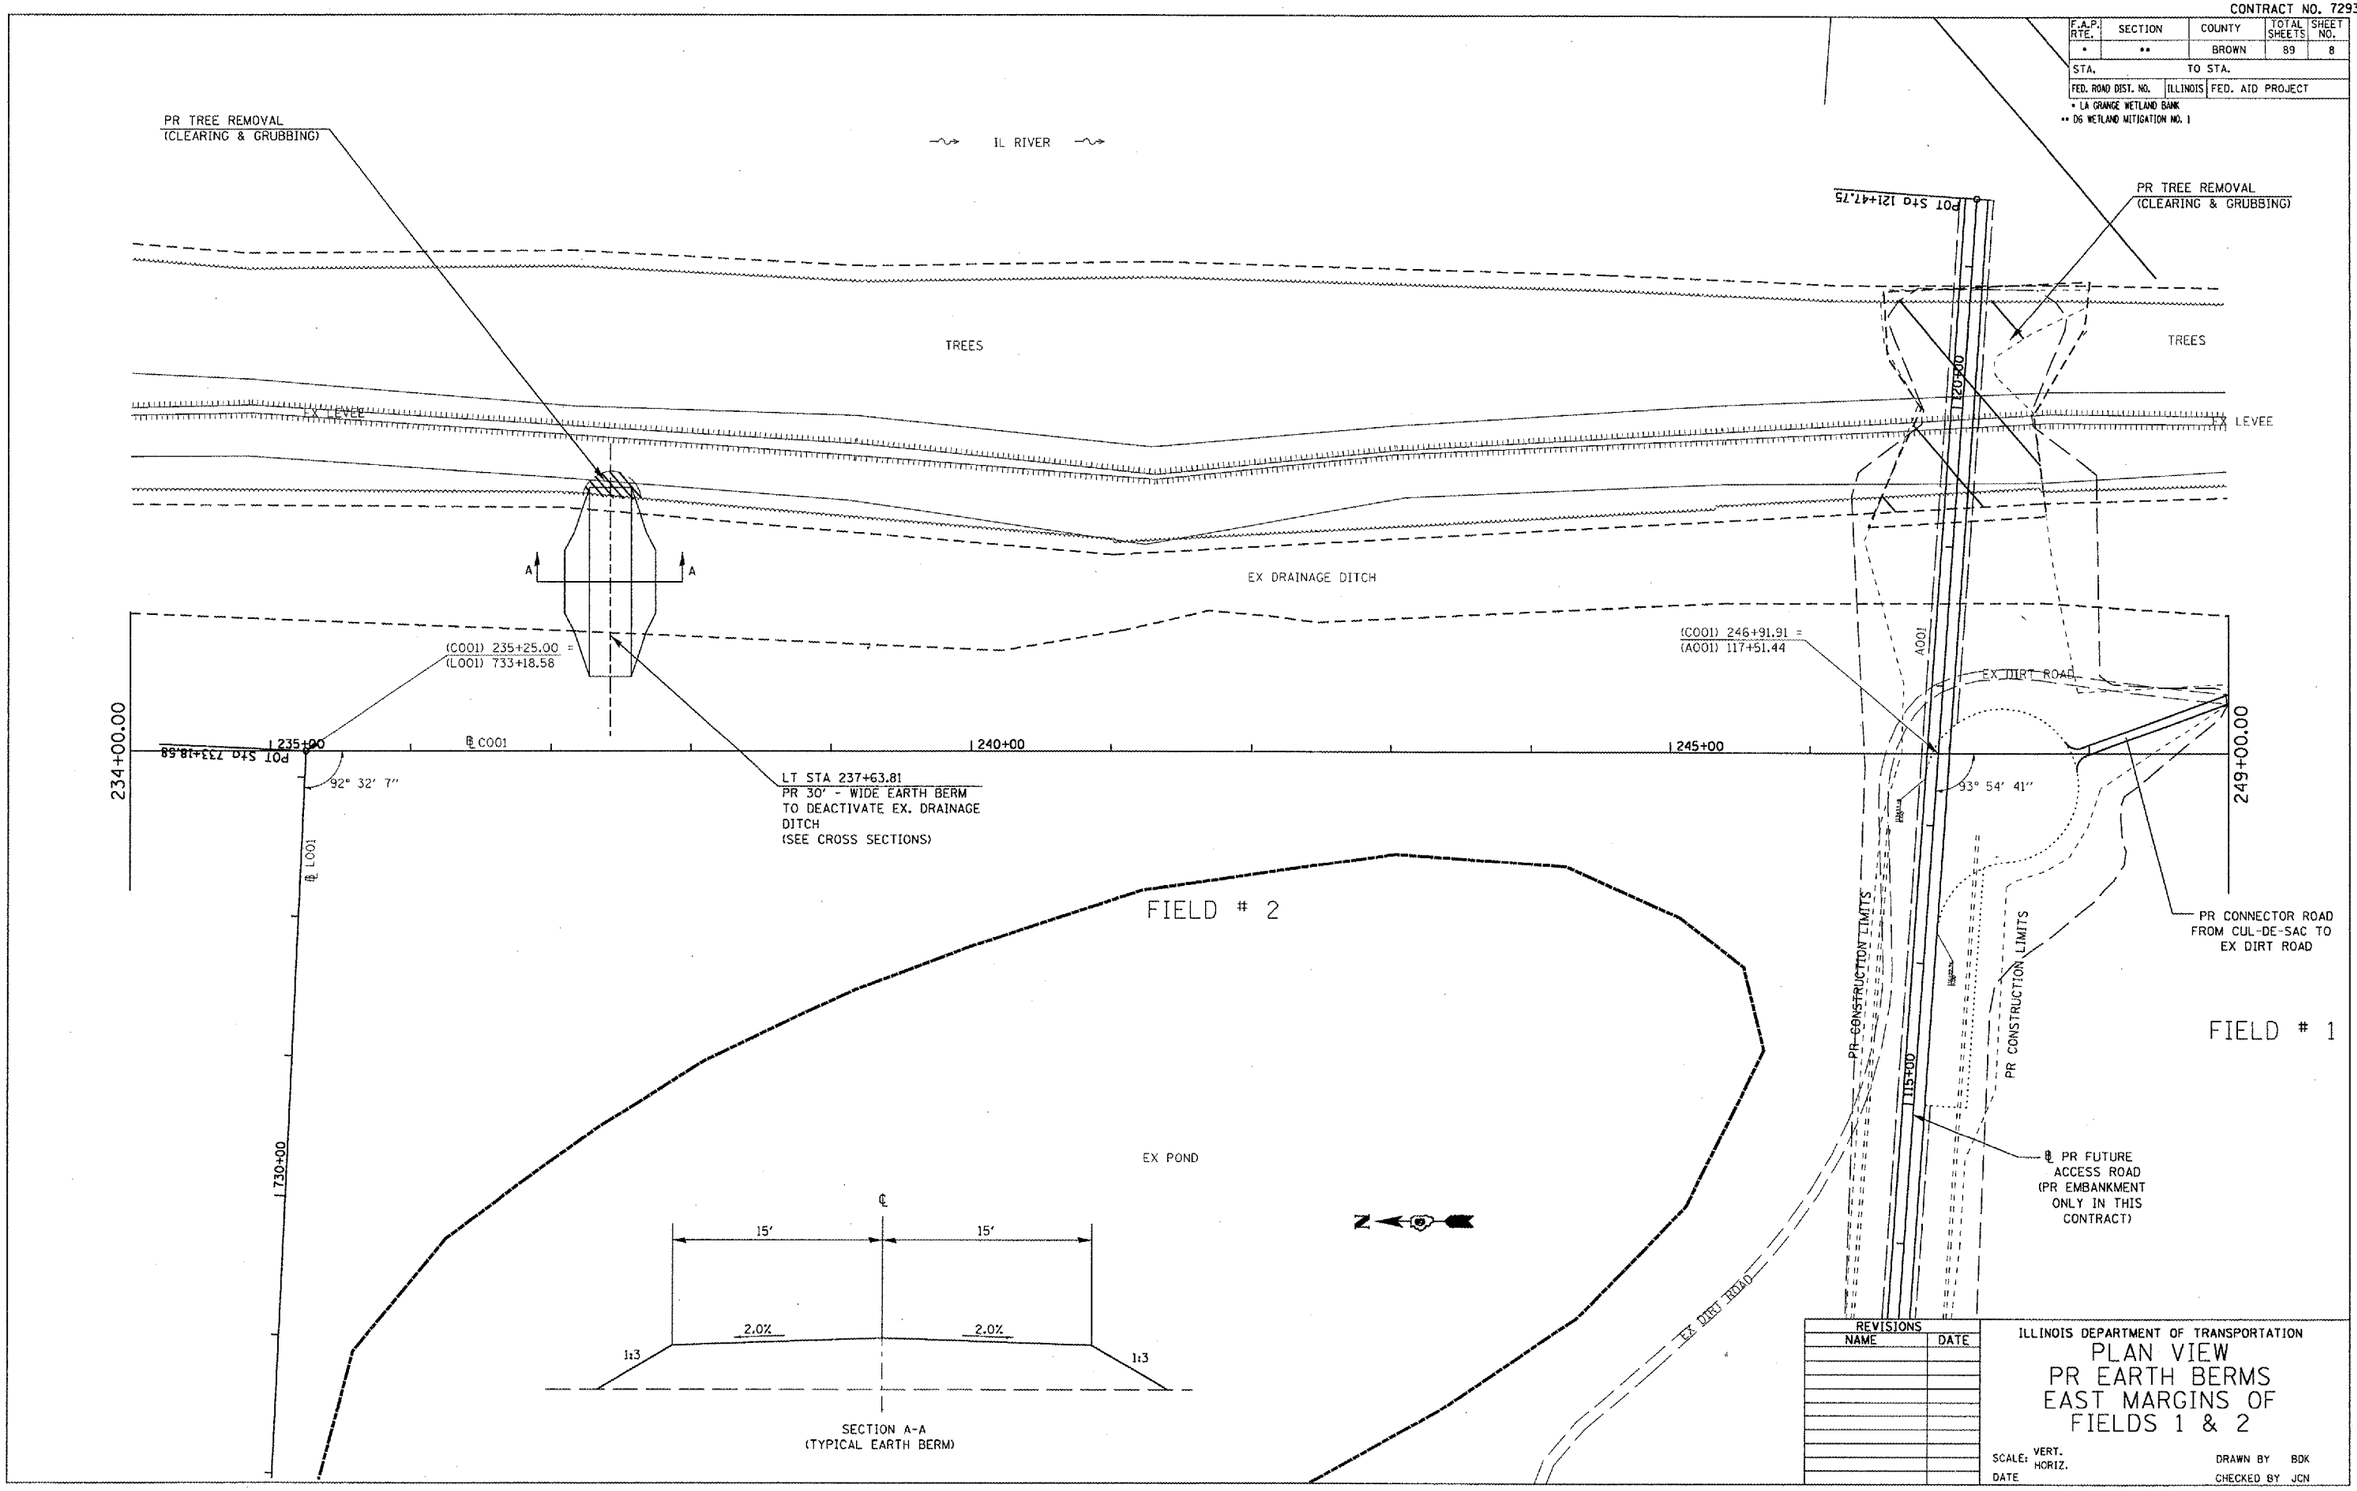

REVISIONS	
NAME	DATE

ILLINOIS DEPARTMENT OF TRANSPORTATION

PLAN VIEW
PR EARTH BERMS
EAST MARGINS OF
FIELDS 1 & 2

SCALE: VERT. HORIZ.
DATE
DRAWN BY BDK
CHECKED BY JCN

PLOT DATE = 2/9/2005
FILE NAME = c:\projects\d650305\shtplin6.dgn
PLOT SCALE = 128.4335 ' / IN.
REFERENCE = *REF*

PLAN SHEET (C001)