CONTRACT NO. 72939

F.A.P RTE.	SECTION	COUNTY	TOTAL SHEETS	SHEET NO.
*	**	BROWN	89	28
STA.		TO STA.		
FED. ROAD DIST. NO.	ILLINOIS	FED. AID PROJECT		

* LA GRANGE WETLAND BANK
** DG WETLAND MITIGATION NO. 1

PLAN | SURVEYED | BY | DATE
PLOTTED
NOTE BOOK | ALIGNMENT CHECKED
NO. | X-ADD FILE NAME

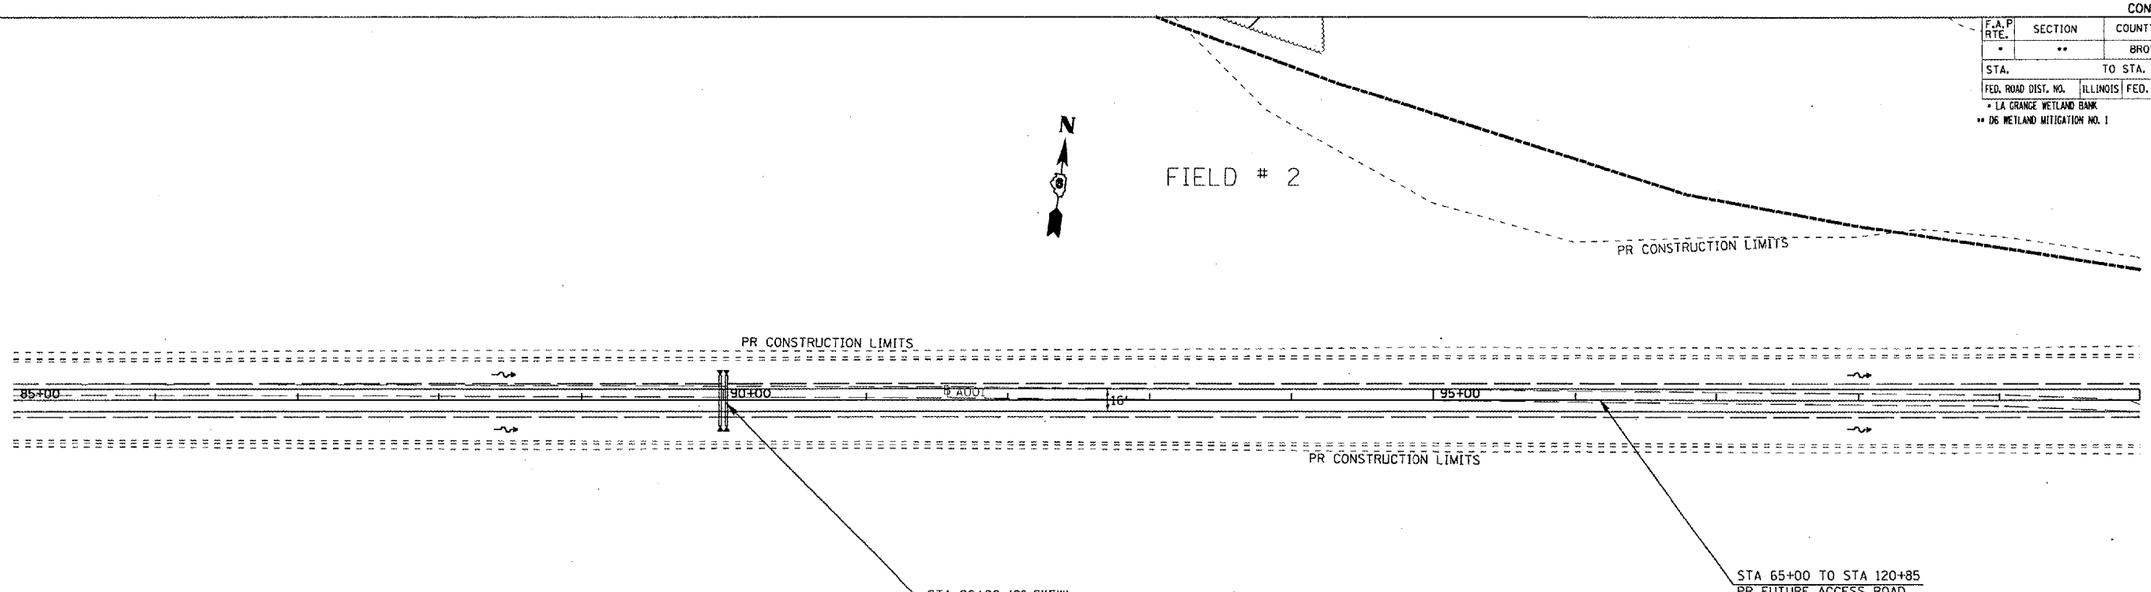

PROFILE | SURVEYED | BY | DATE
PLOTTED
NOTE BOOK | ALIGNMENT CHECKED
NO. ____ | STRUCTURE NOTATIONS ADDED

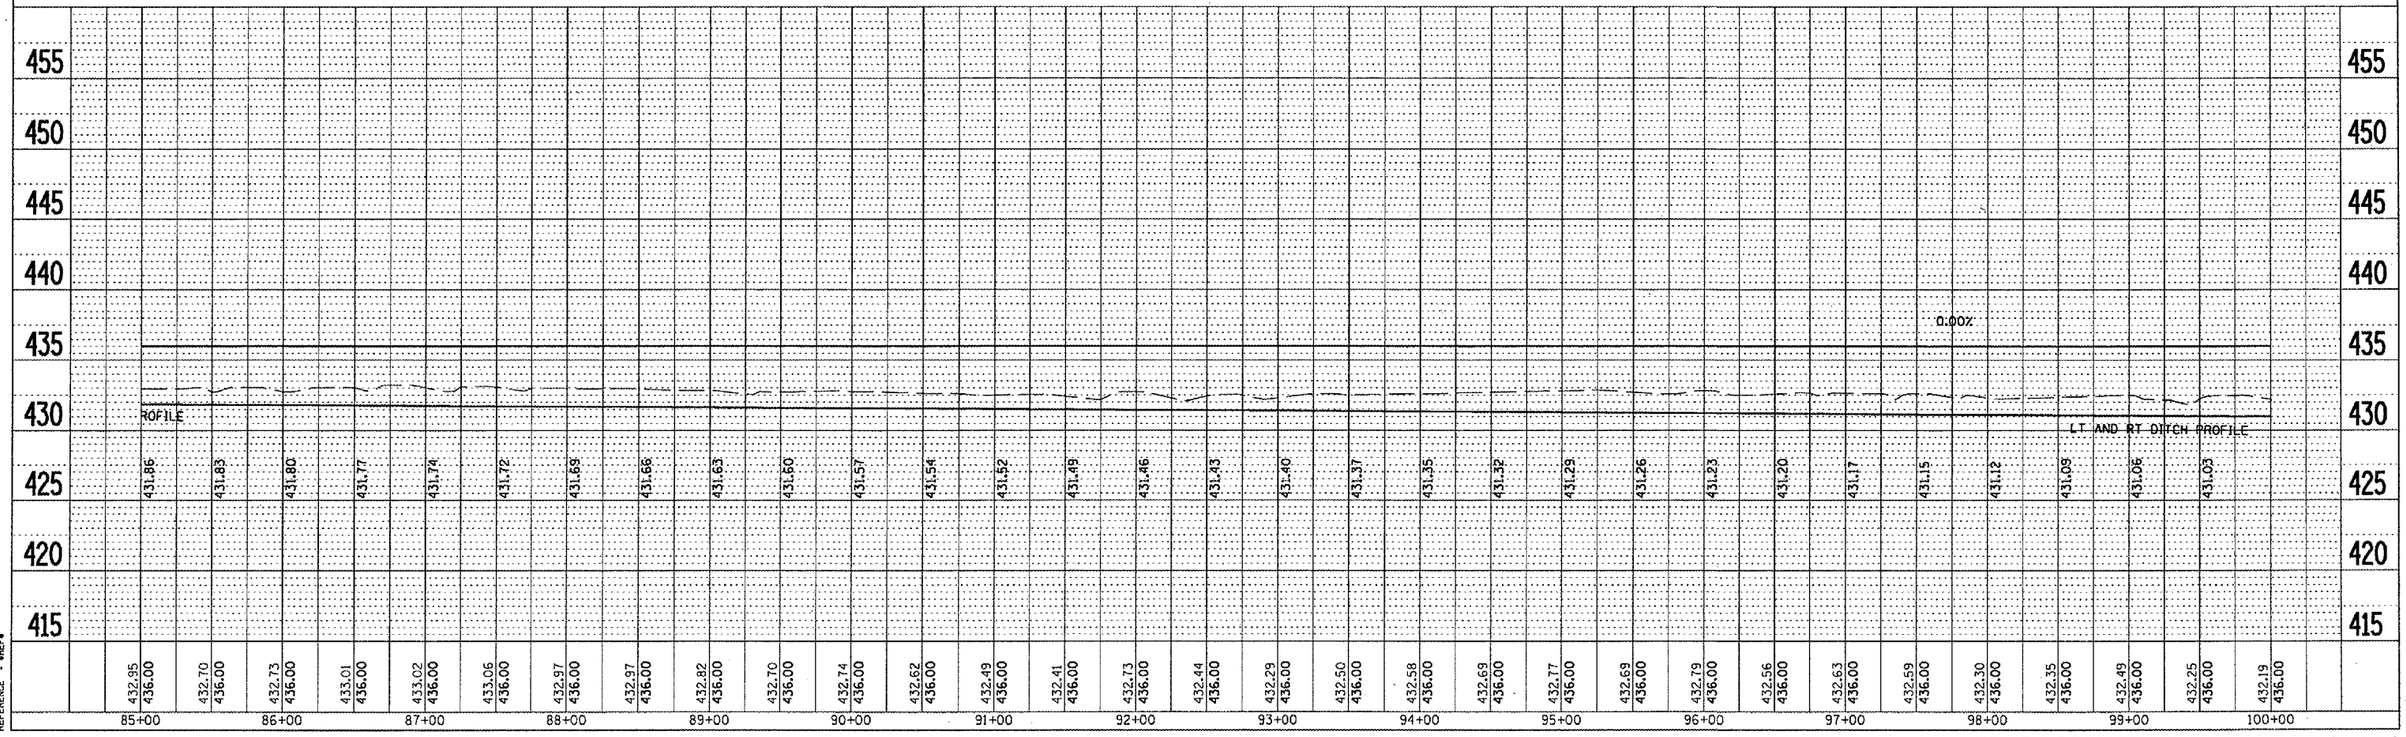

PLOT DATE = 2/9/2005
FILE NAME = c:\pp>3e<ts\d0503805\sh<to&se020.dgn
PLOT SCALE = 100.4305 ' / IN.
REFERENCE = WREF#

PR ROADWAY PLAN SHEET (A001)