CONTRACT NO. 72939

F.A.P RTE.	SECTION	COUNTY	TOTAL SHEETS	SHEET NO.
*	**	BROWN	89	29
STA.		TO STA.		
FED. ROAD DIST. NO.	ILLINOIS	FED. AID PROJECT		

* LA GRANGE WETLAND BANK
** D6 WETLAND MITIGATION NO. 1

PLAN
SURVEYED
PLOTTED
ALIGNMENT CHECKED
NOTE BOOK
NO.
R.T. OF WAY CHECKED
PLANS FILE NAME
BY
DATE

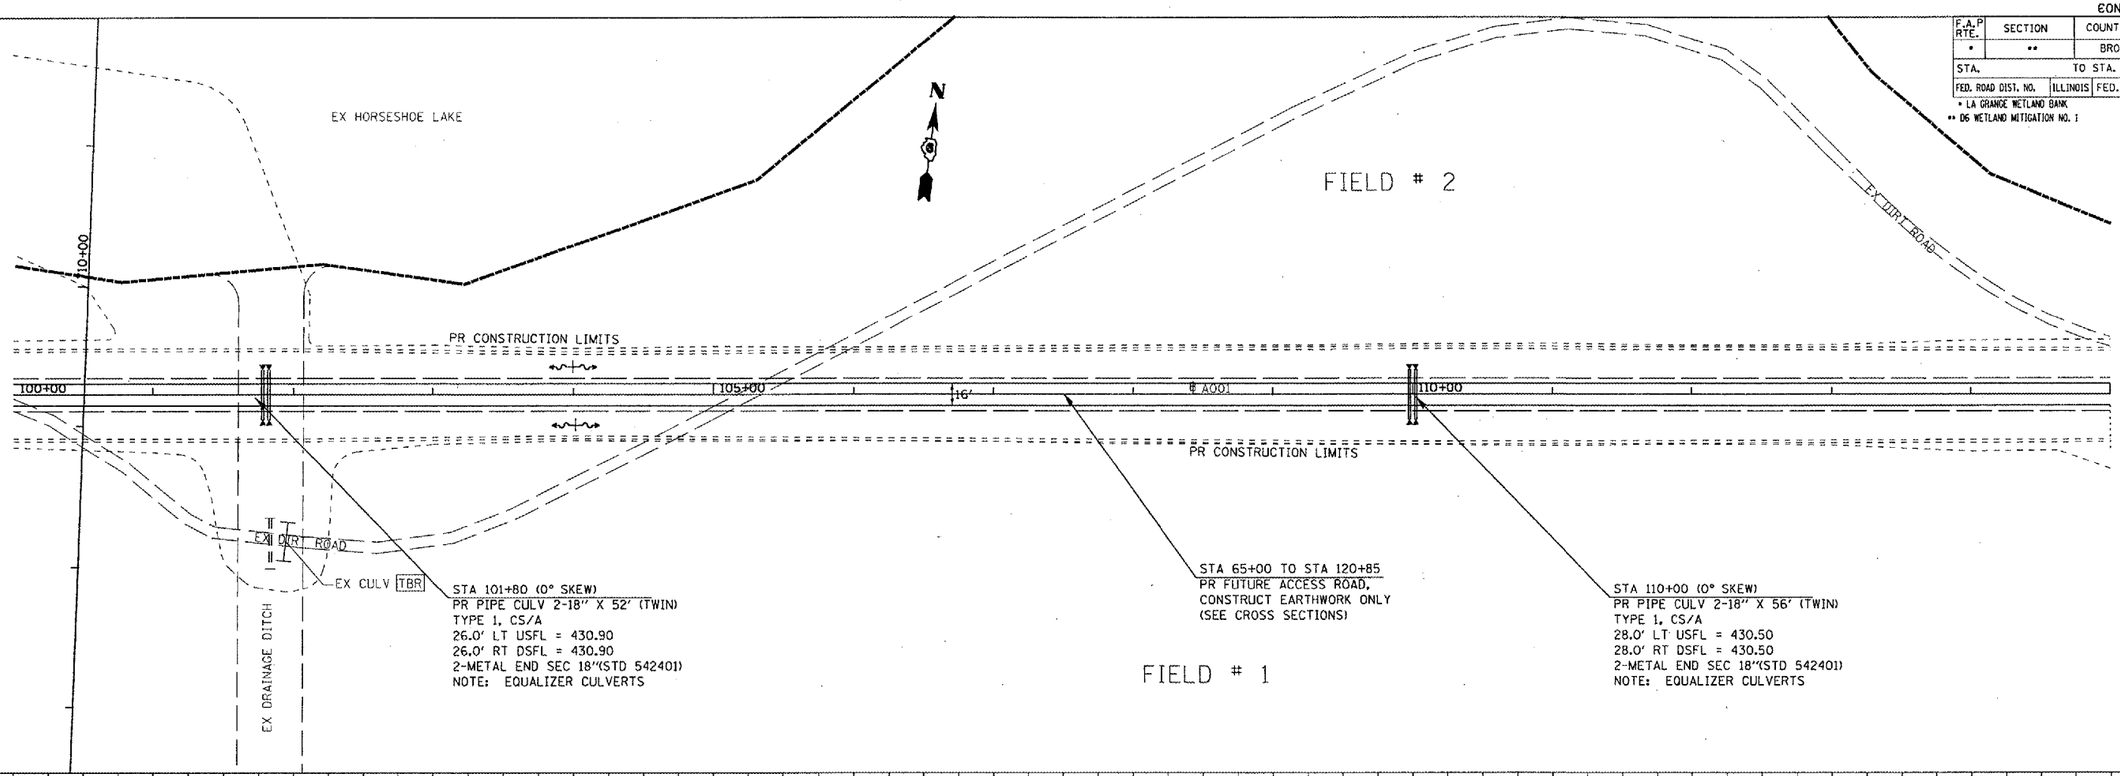

PROFILE
SURVEYED
PLOTTED
HORIZ. & VERT. CHECKED
NOTE BOOK
NO.
R.M. NOTED
STRUCTURE NOTATIONS CHKD
BY
DATE

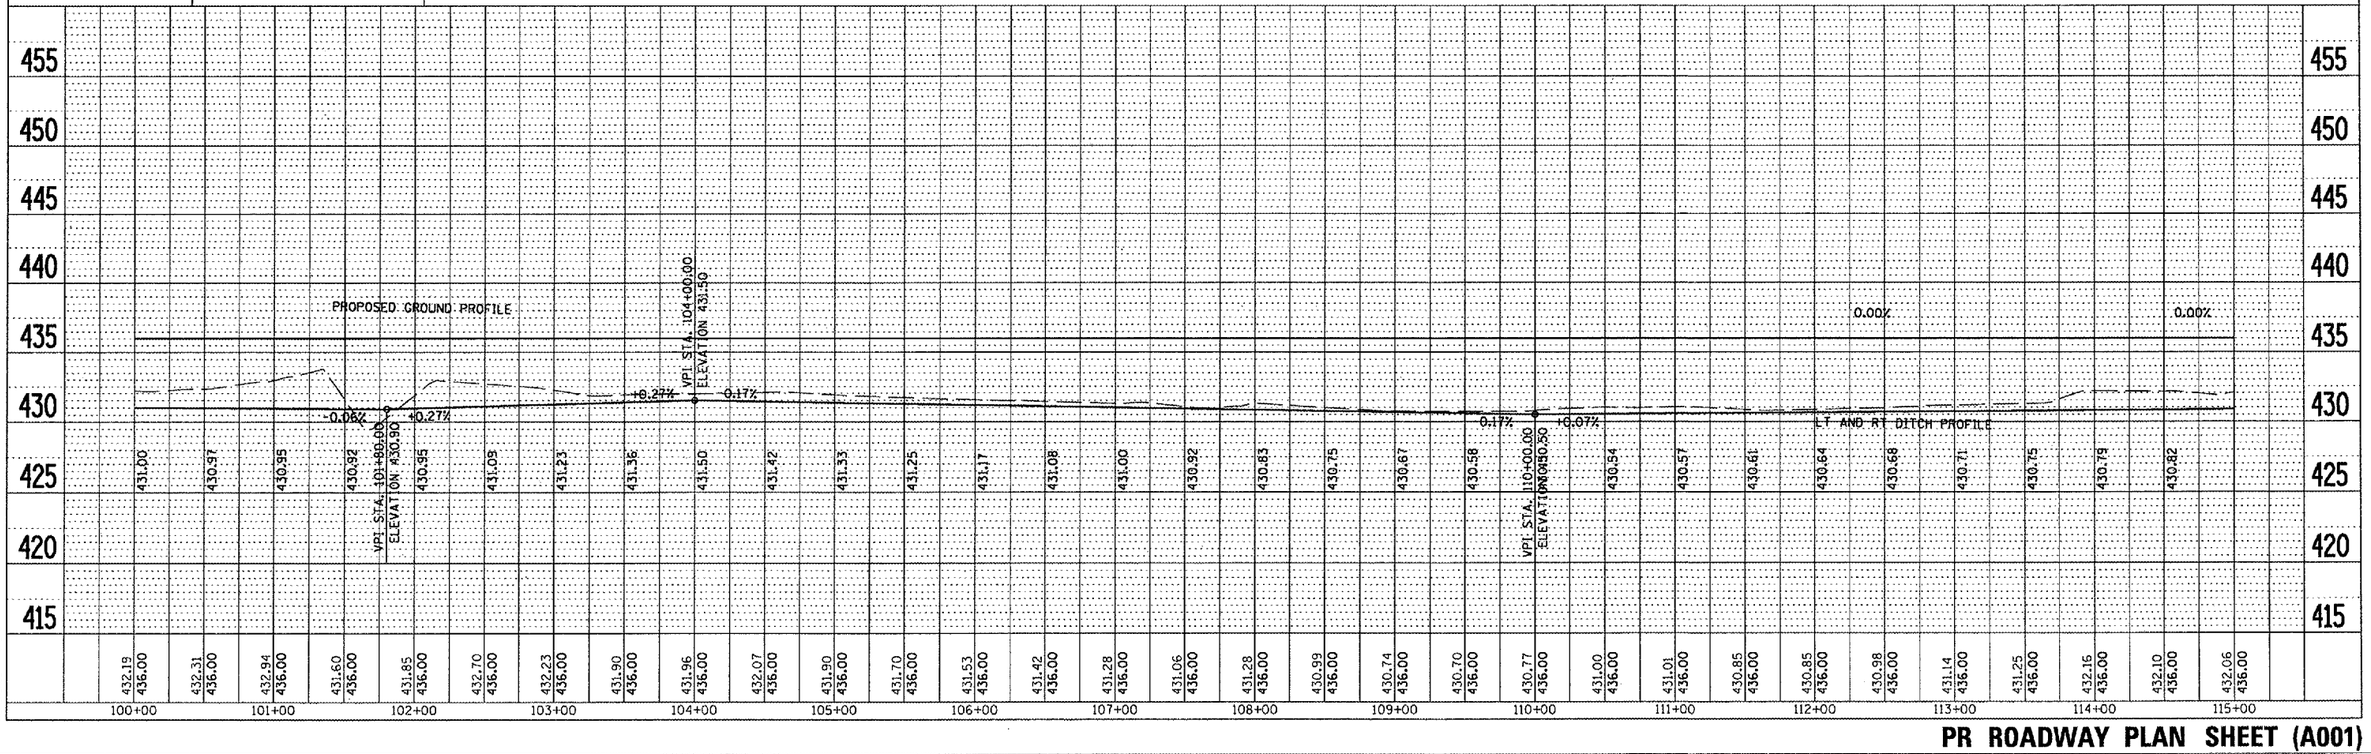

PLOT DATE = 2/9/2005
FILE NAME = c:\projects\d6f0385\sht\a0a001.dgn
PLOT SCALE = 100.4335 ' / IN.
REFERENCE = REF

PR ROADWAY PLAN SHEET (A001)