CONTRACT NO. 72939

| F.A.P RTE. | SECTION | COUNTY | TOTAL SHEETS | SHEET NO. |
|---|---|---|---|---|
| * | ** | BROWN | 89 | 30 |
| STA. | TO STA. | | | |
| FED. ROAD DIST. NO. | ILLINOIS | FED. AID PROJECT | | |

* LA GRANGE WETLAND BANK
** DG WETLAND MITIGATION NO. 1

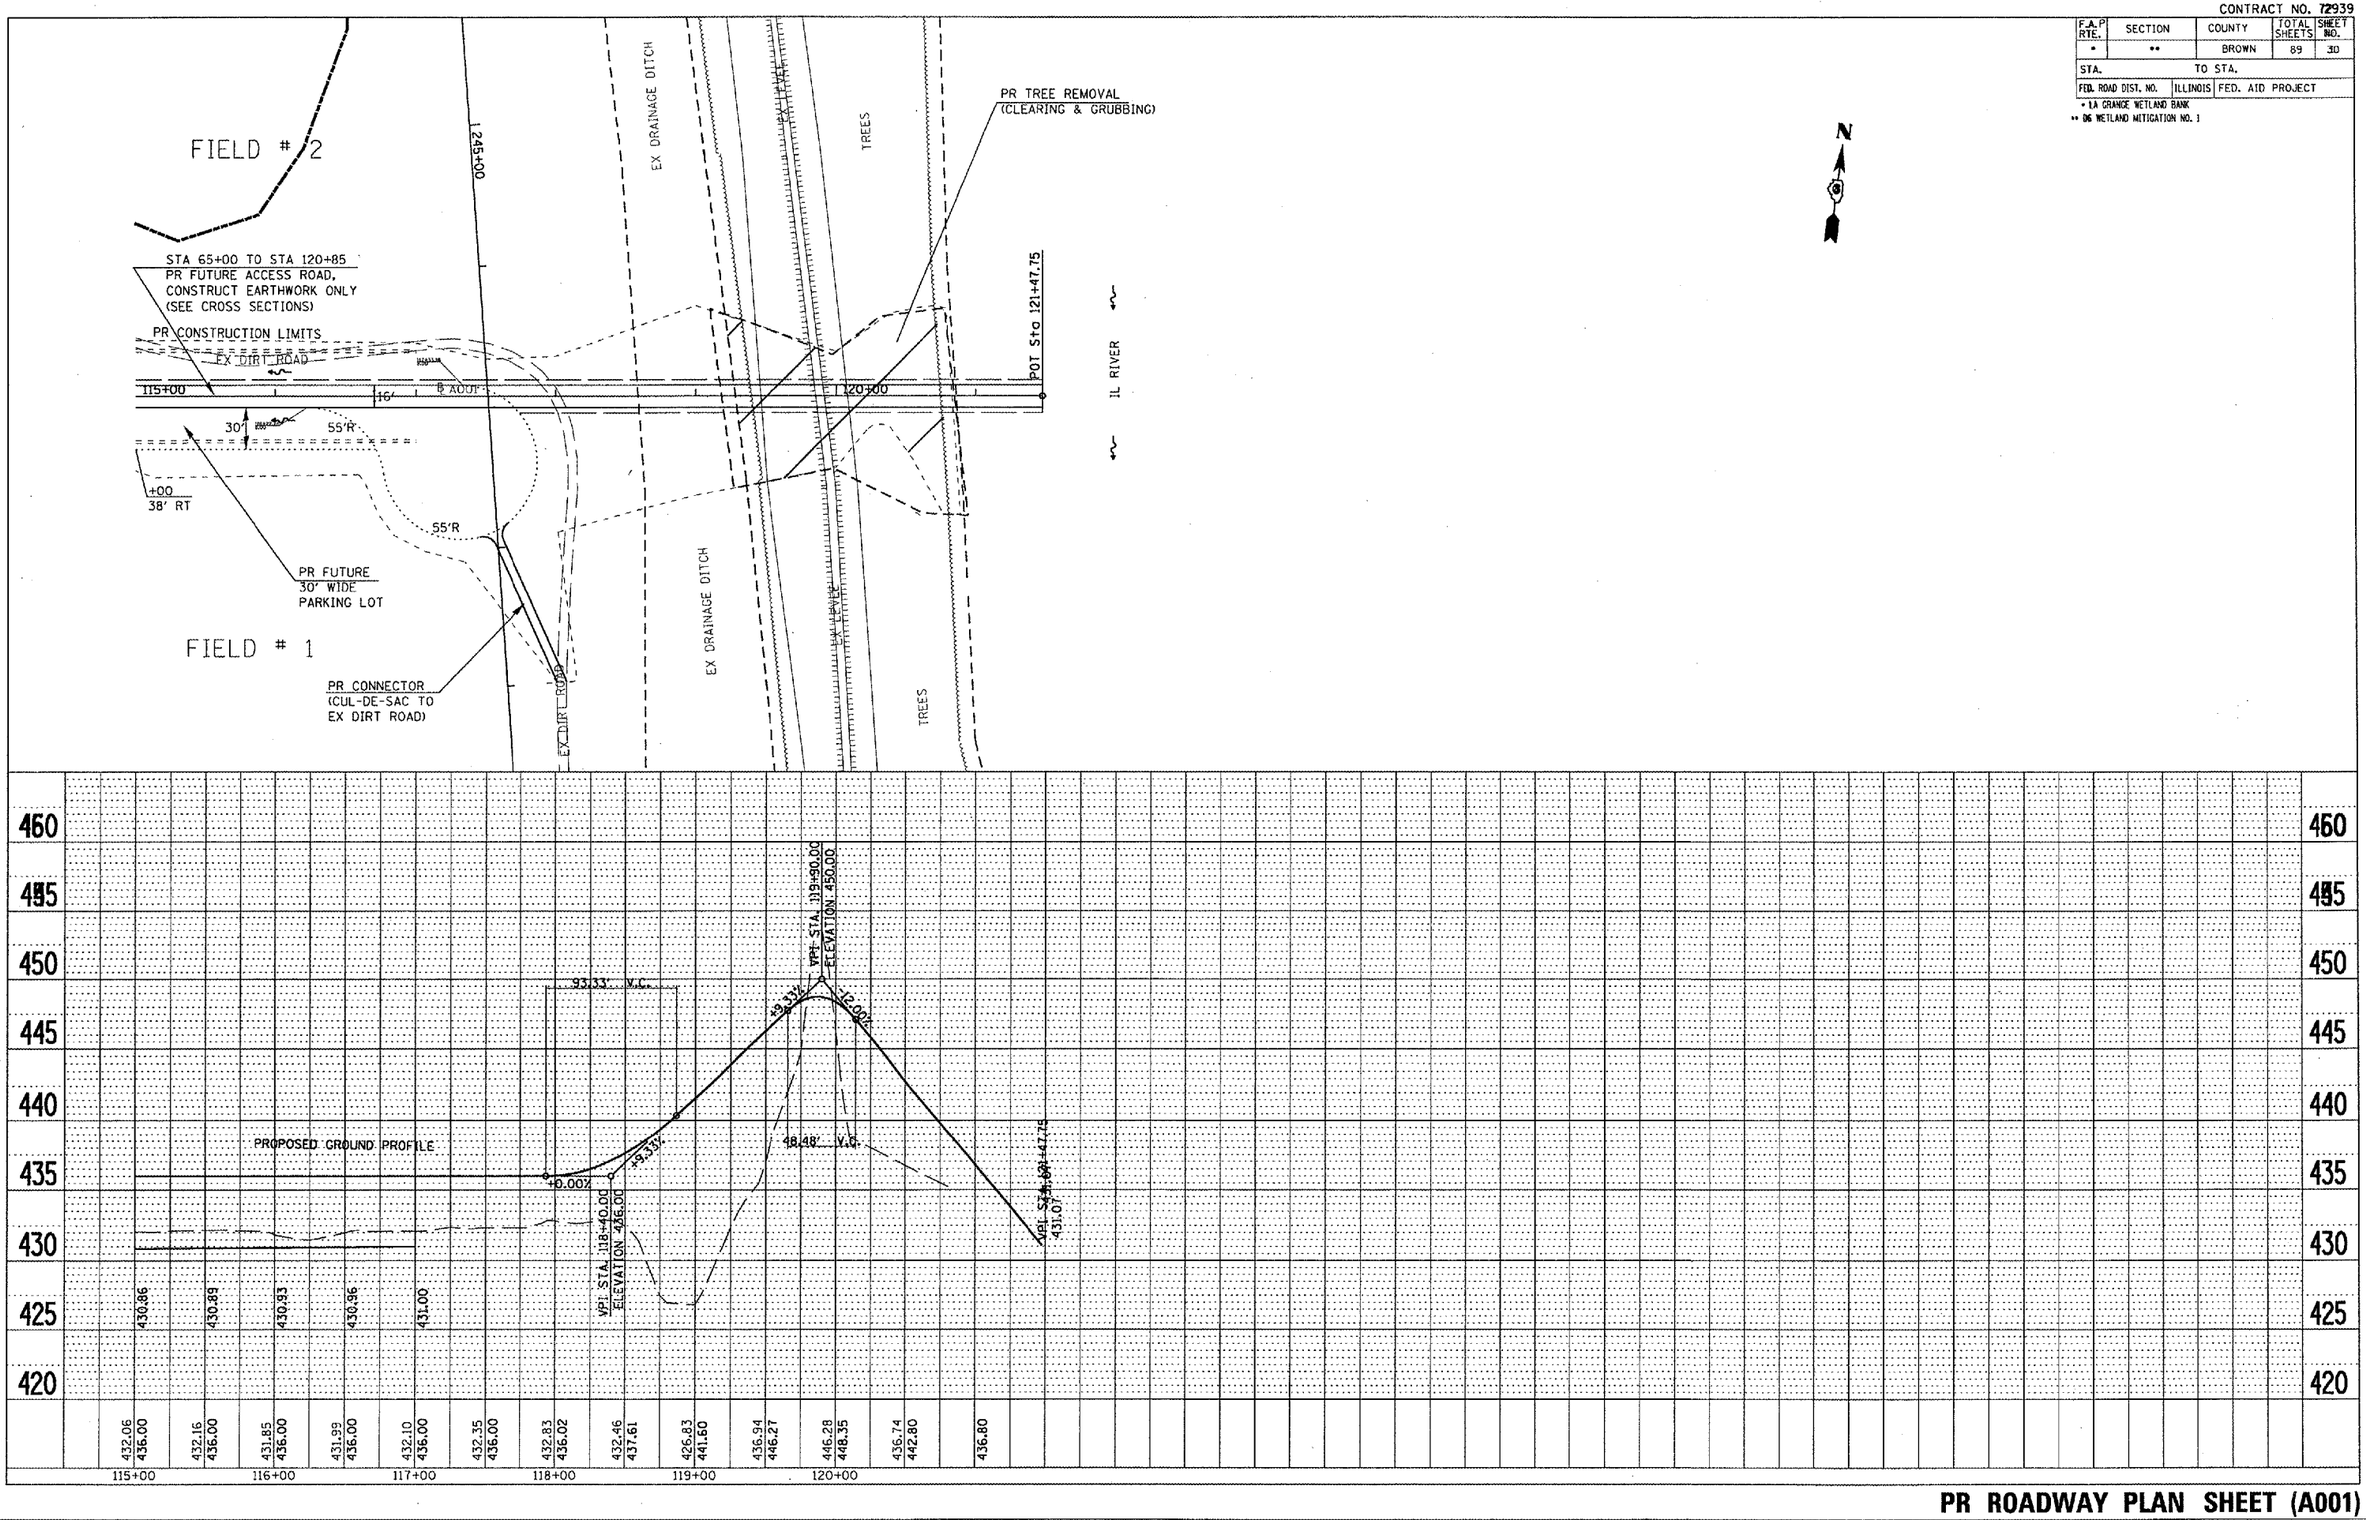


**PR ROADWAY PLAN SHEET (A001)**