CONTRACT NO. 72939

* LA GRANGE WETLAND BANK
** DG WETLAND MITIGATION NO. 1

F.A.P RTE.	SECTION	COUNTY	TOTAL SHEETS	SHEET NO.
*	**	BROWN	89	50
STA. 197+00.00		TO STA. 198+00.00		
FED. ROAD DIST. NO.	ILLINOIS	FED. AID PROJECT		

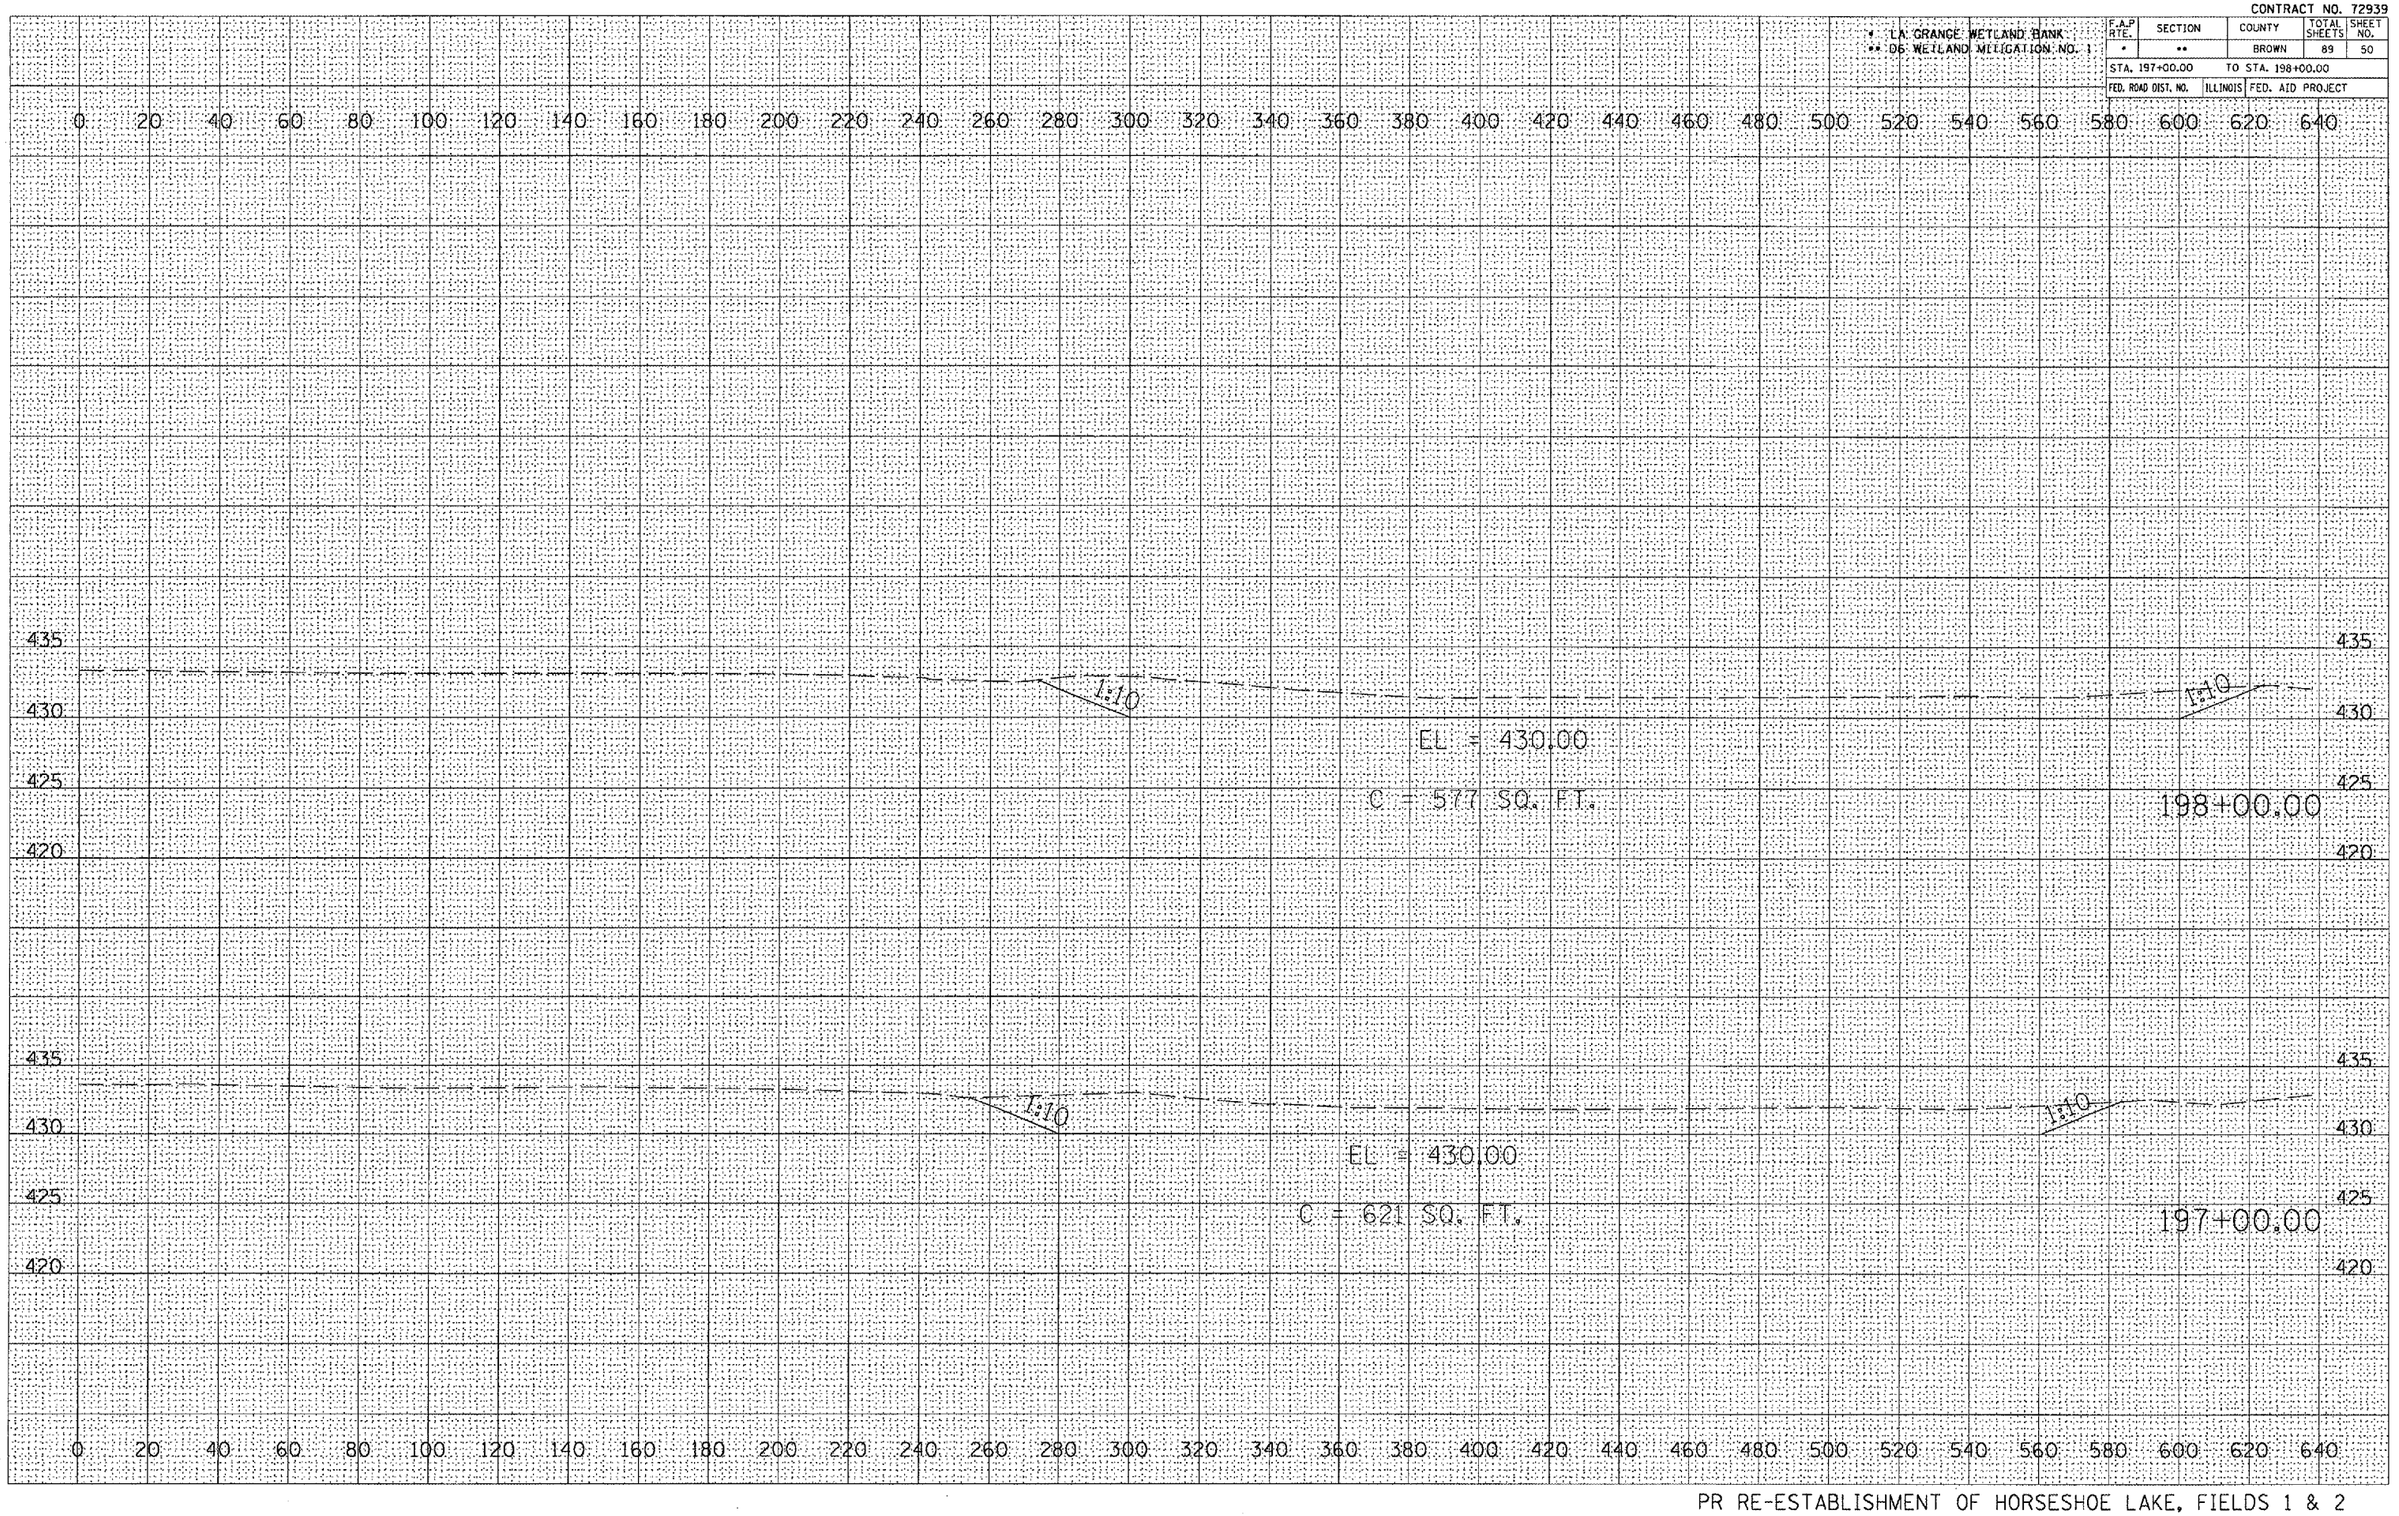

PR RE-ESTABLISHMENT OF HORSESHOE LAKE, FIELDS 1 & 2

FINAL SURVEY — NOTE BOOK — NO. — SURVEYED — PLOTTED — TEMPLATE — AREAS — AREAS CHECKED — BY — DATE

ORIGINAL SURVEY — NOTE BOOK — SURVEYED — PLOTTED — TEMPLATE — AREAS — AREAS CHECKED — BY — DATE

PLOT DATE = 2/9/2005
FILE NAME = c:\d650305\xsc001shwx.dgn
PLOT SCALE = 43.3734 ' / IN.
REFERENCE = #REF#