CONTRACT NO. 72939

* LA GRANGE WETLAND BANK
** D6 WETLAND MITIGATION NO. 1

F.A. RTE.	SECTION	COUNTY	TOTAL SHEETS	SHEET NO.
*	**	BROWN	89	58
STA. 713+00.00		TO STA. 714+00.00		
FED. ROAD DIST. NO.	ILLINOIS	FED. AID PROJECT		

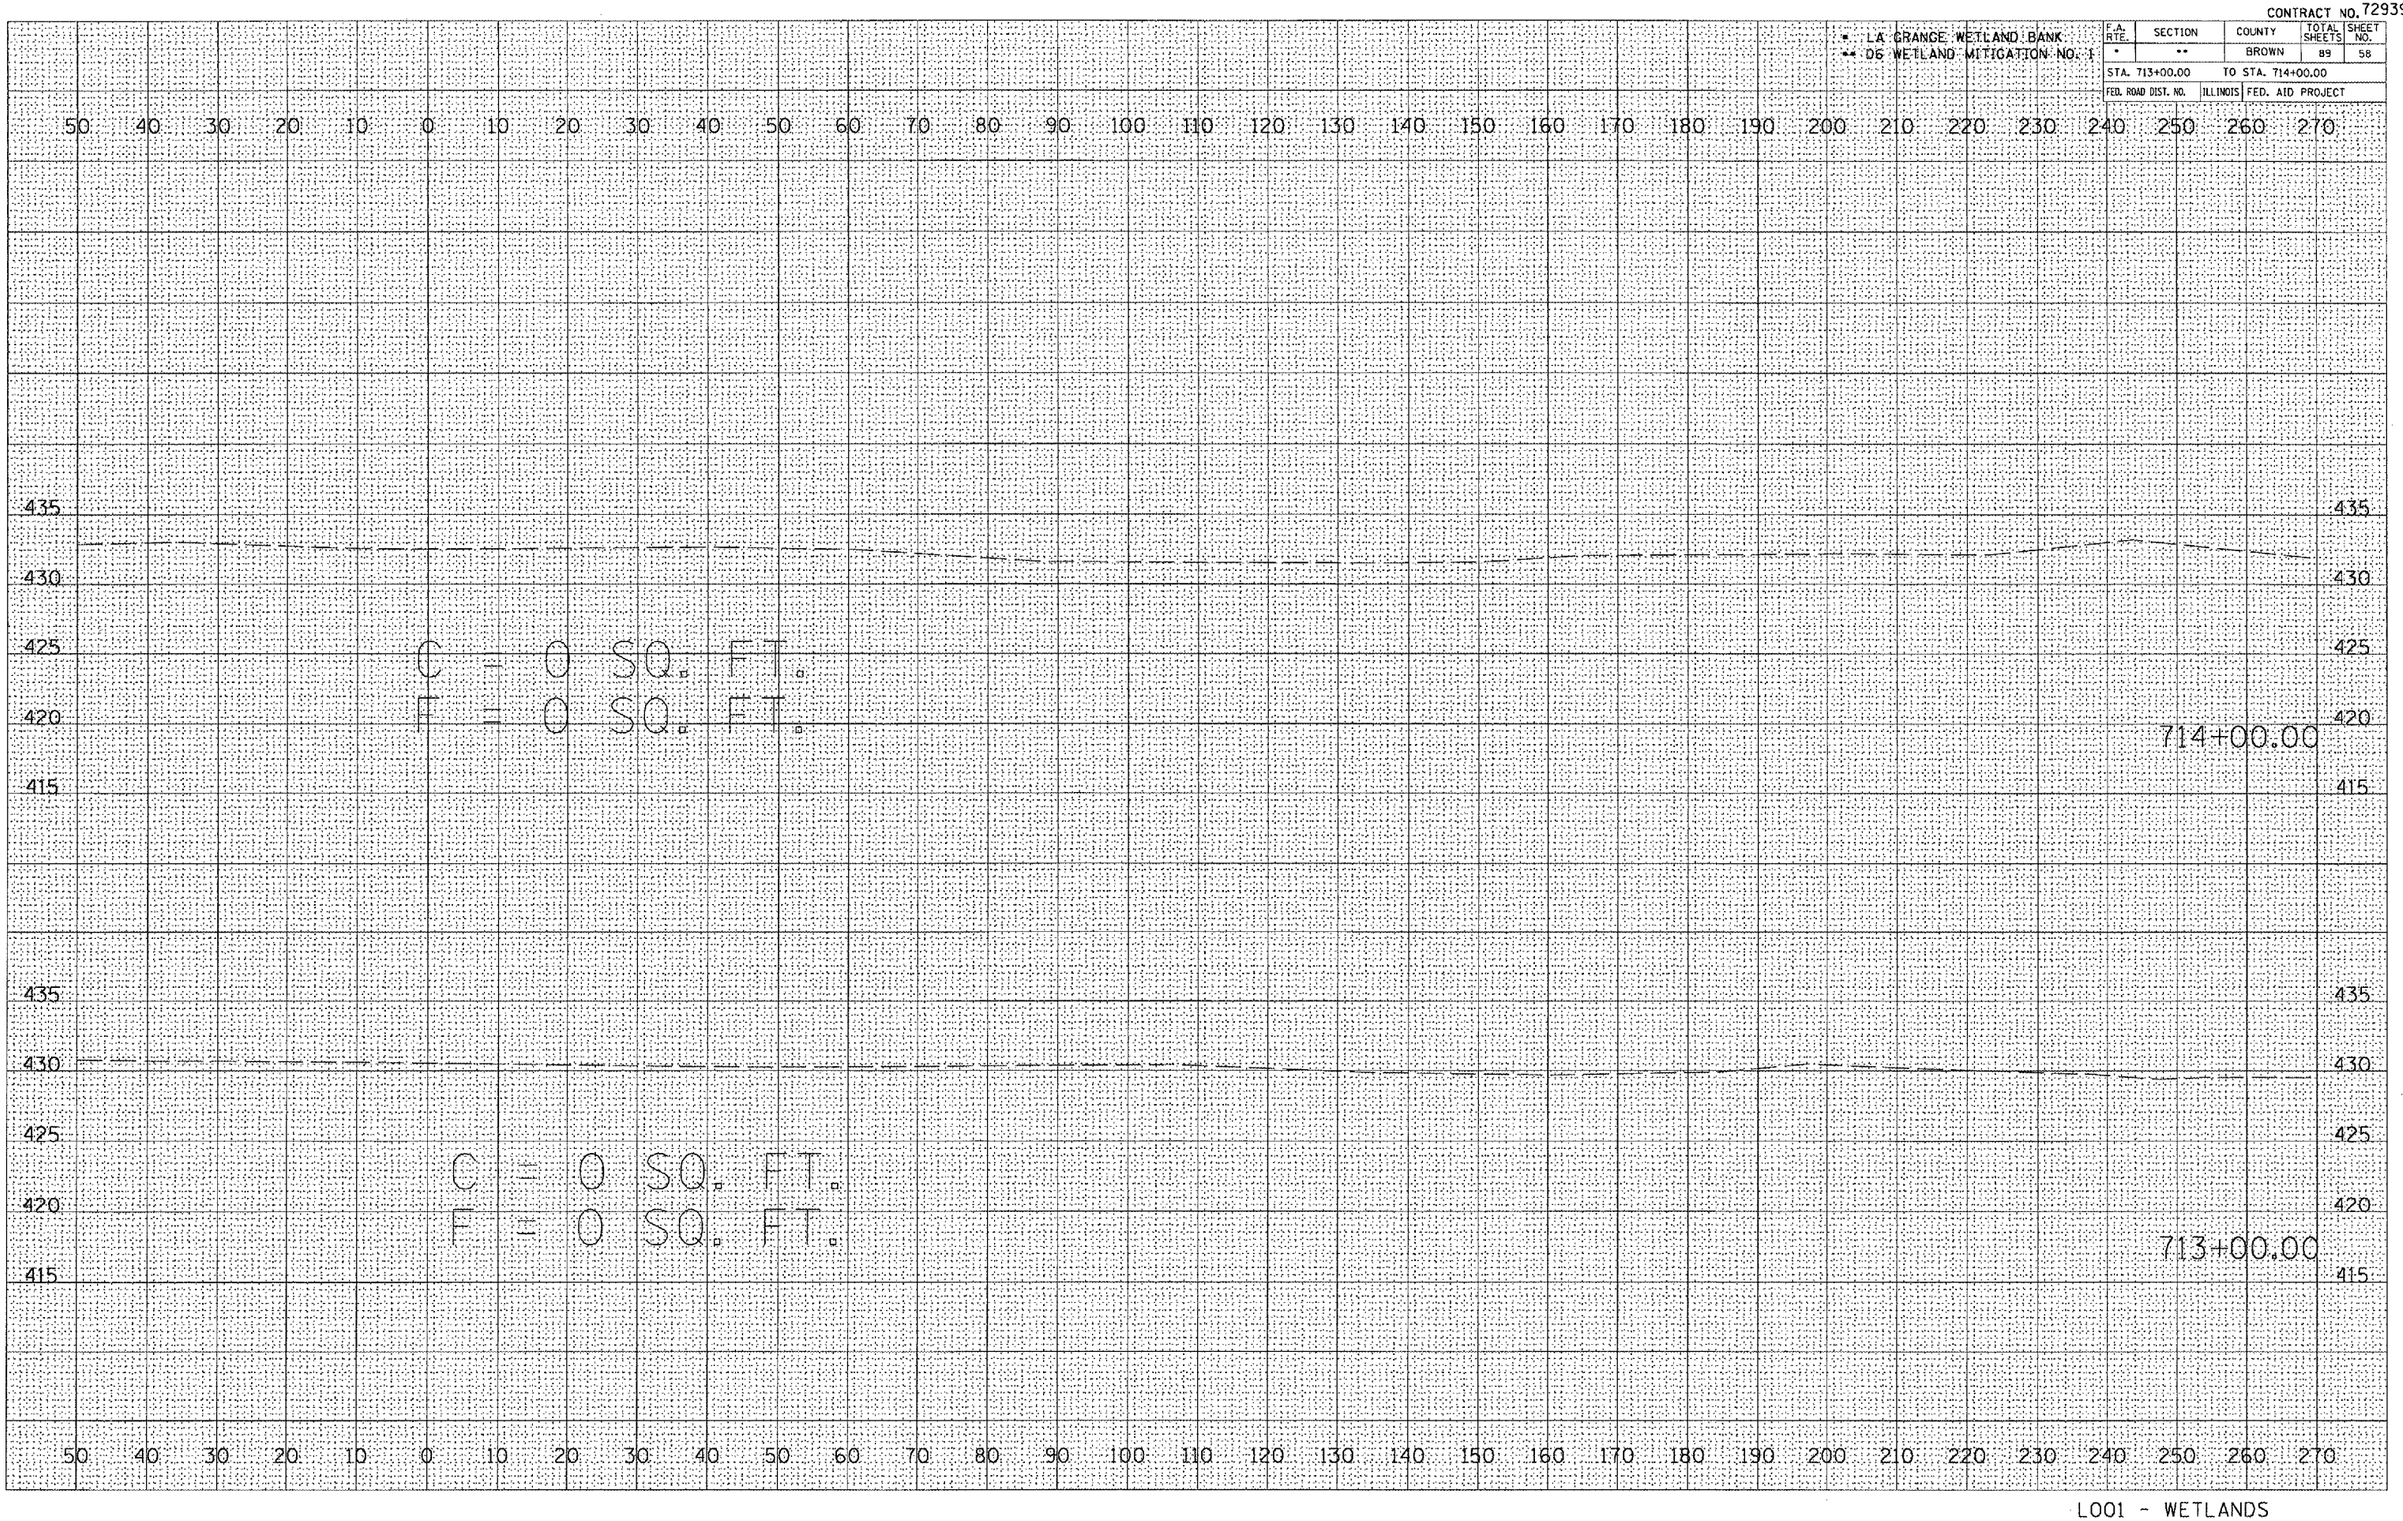

LOO1 - WETLANDS

FINAL SURVEY	NOTE BOOK	NO.
SURVEYED		
PLOTTED		
PREPARATE		
AREAS		
AREAS CHECKED		

ORIGINAL SURVEY	NOTE BOOK	NO.
SURVEYED		
PLOTTED		
PREPARATE		
AREAS		
AREAS CHECKED		

BY	DATE

PLOT DATE = 3/9/2005
FILE NAME = c:\projects\d0503305\sht00\sheet00.dgn
PLOT SCALE = 21.6987 ' / IN.
REFERENCE = REF