CONTRACT NO. 72939

F.A. RTE.	SECTION	COUNTY	TOTAL SHEETS	SHEET NO.
*	**	BROWN	89	76
STA. 86+00.00		TO STA. 88+00.00		
FED. ROAD DIST. NO.		ILLINOIS	FED. AID PROJECT	

* LA GRANGE WETLAND BANK
** D6 WETLAND MITIGATION NO. 1

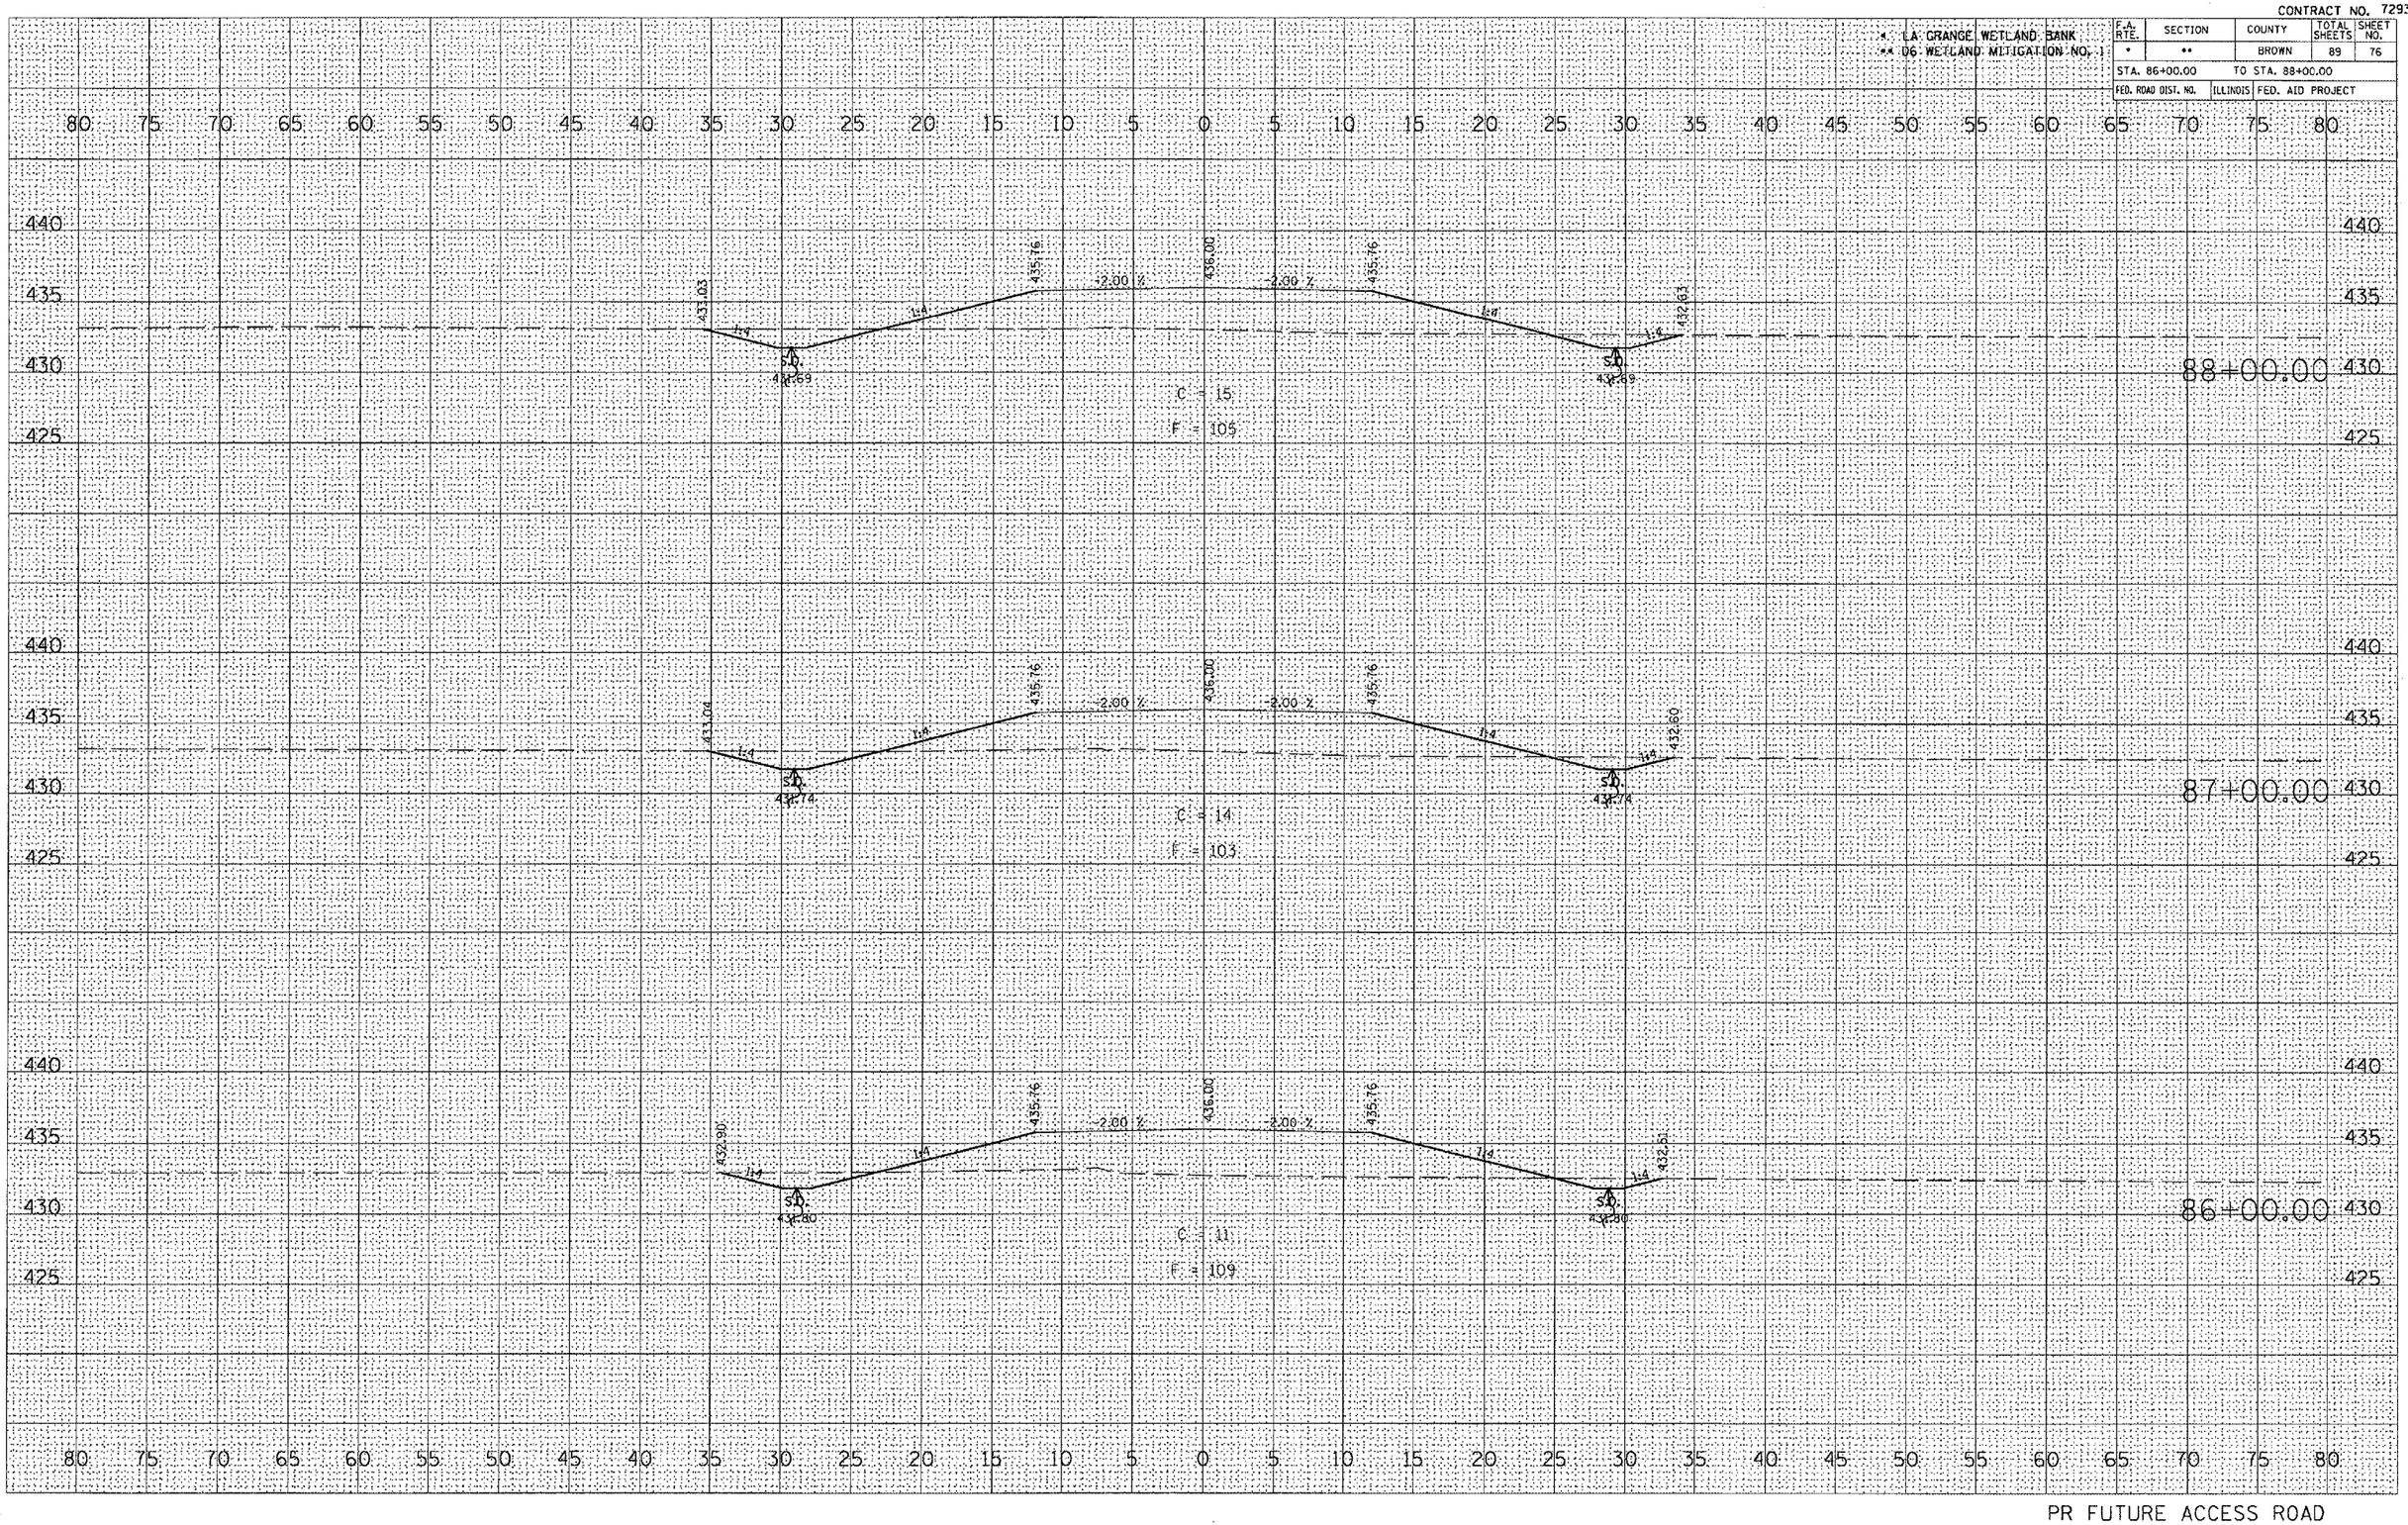

PR FUTURE ACCESS ROAD

FINAL SURVEY | NOTE BOOK | NO. | SCANNED | PLOTTED | TEMPLATE | CHECKED | AREAS CHECKED | BY | DATE

ORIGINAL SURVEY | NOTE BOOK | NO. | SCANNED | PLOTTED | TEMPLATE | CHECKED | AREAS CHECKED | BY | DATE

PLOT DATE = 2/9/2005
FILE NAME = c:\projects\d0582305\xsa80dr.dgn
PLOT SCALE = 10.0000 ' / IN.
PLOT NO. = 4
REFERENCE = REF