CONTRACT NO. 72939

F.A. RTE.	SECTION	COUNTY	TOTAL SHEETS	SHEET NO.
*	**	BROWN	89	89
STA. 119+00.00		TO STA. 120+00.00		
FED. ROAD DIST. NO.	ILLINOIS	FED. AID PROJECT		

* LA GRANGE WETLAND BANK
** D6 WETLAND MITIGATION NO. 1

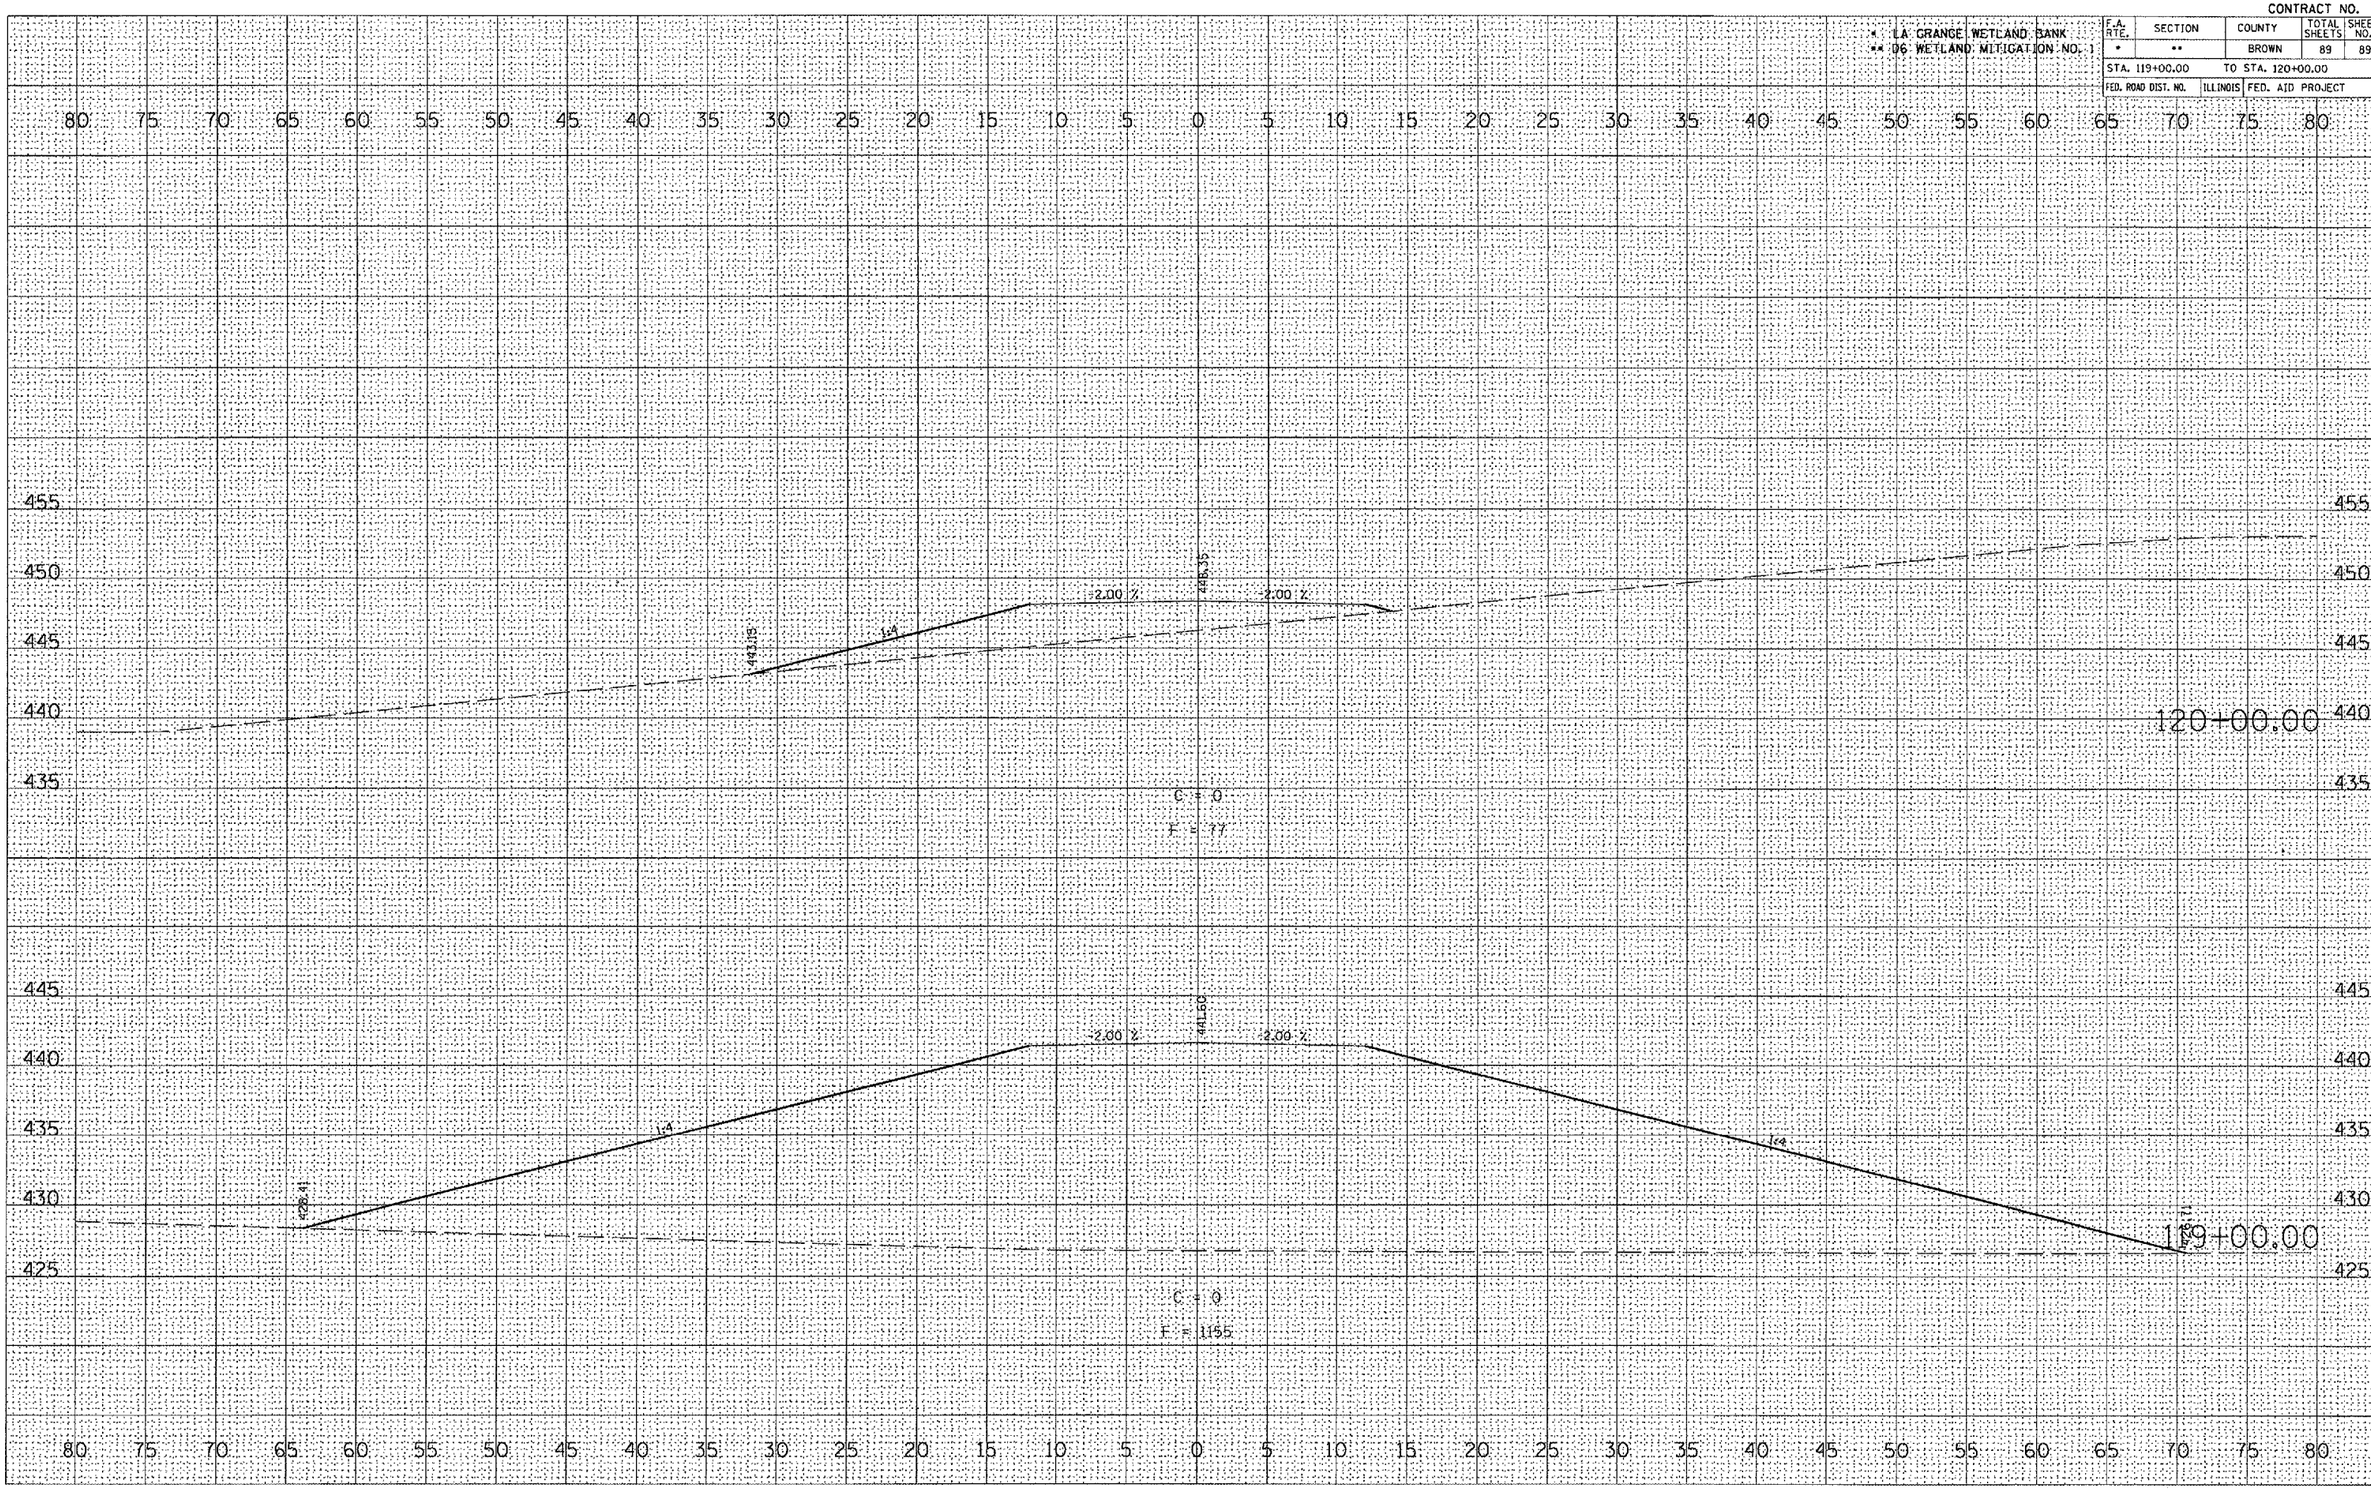

PR FUTURE ACCESS ROAD

FINAL SURVEY
NOTE BOOK NO.
SURVEYED
PLOTTED
TEMPLATE
AREAS
AREAS CHECKED
BY
DATE

ORIGINAL SURVEY
NOTE BOOK NO.
SURVEYED
PLOTTED
TEMPLATE
AREAS
AREAS CHECKED
BY
DATE

PLOT DATE = 2/9/2005
FILE NAME = c:\projects\d650305\sea001r.dgn
PLOT SCALE = 10.8434 ' / IN.
REFERENCE = REF