CONTRACT NO. 72950

F.A.P. RTE.	SECTION	COUNTY	TOTAL SHEETS	SHEET NO.
662	*	SANGAMON	18	14
STA.		TO STA.		
FED. ROAD DIST. NO.	ILLINOIS	FED. AID PROJECT		

* D6 MEDIAN REPAIR 2005

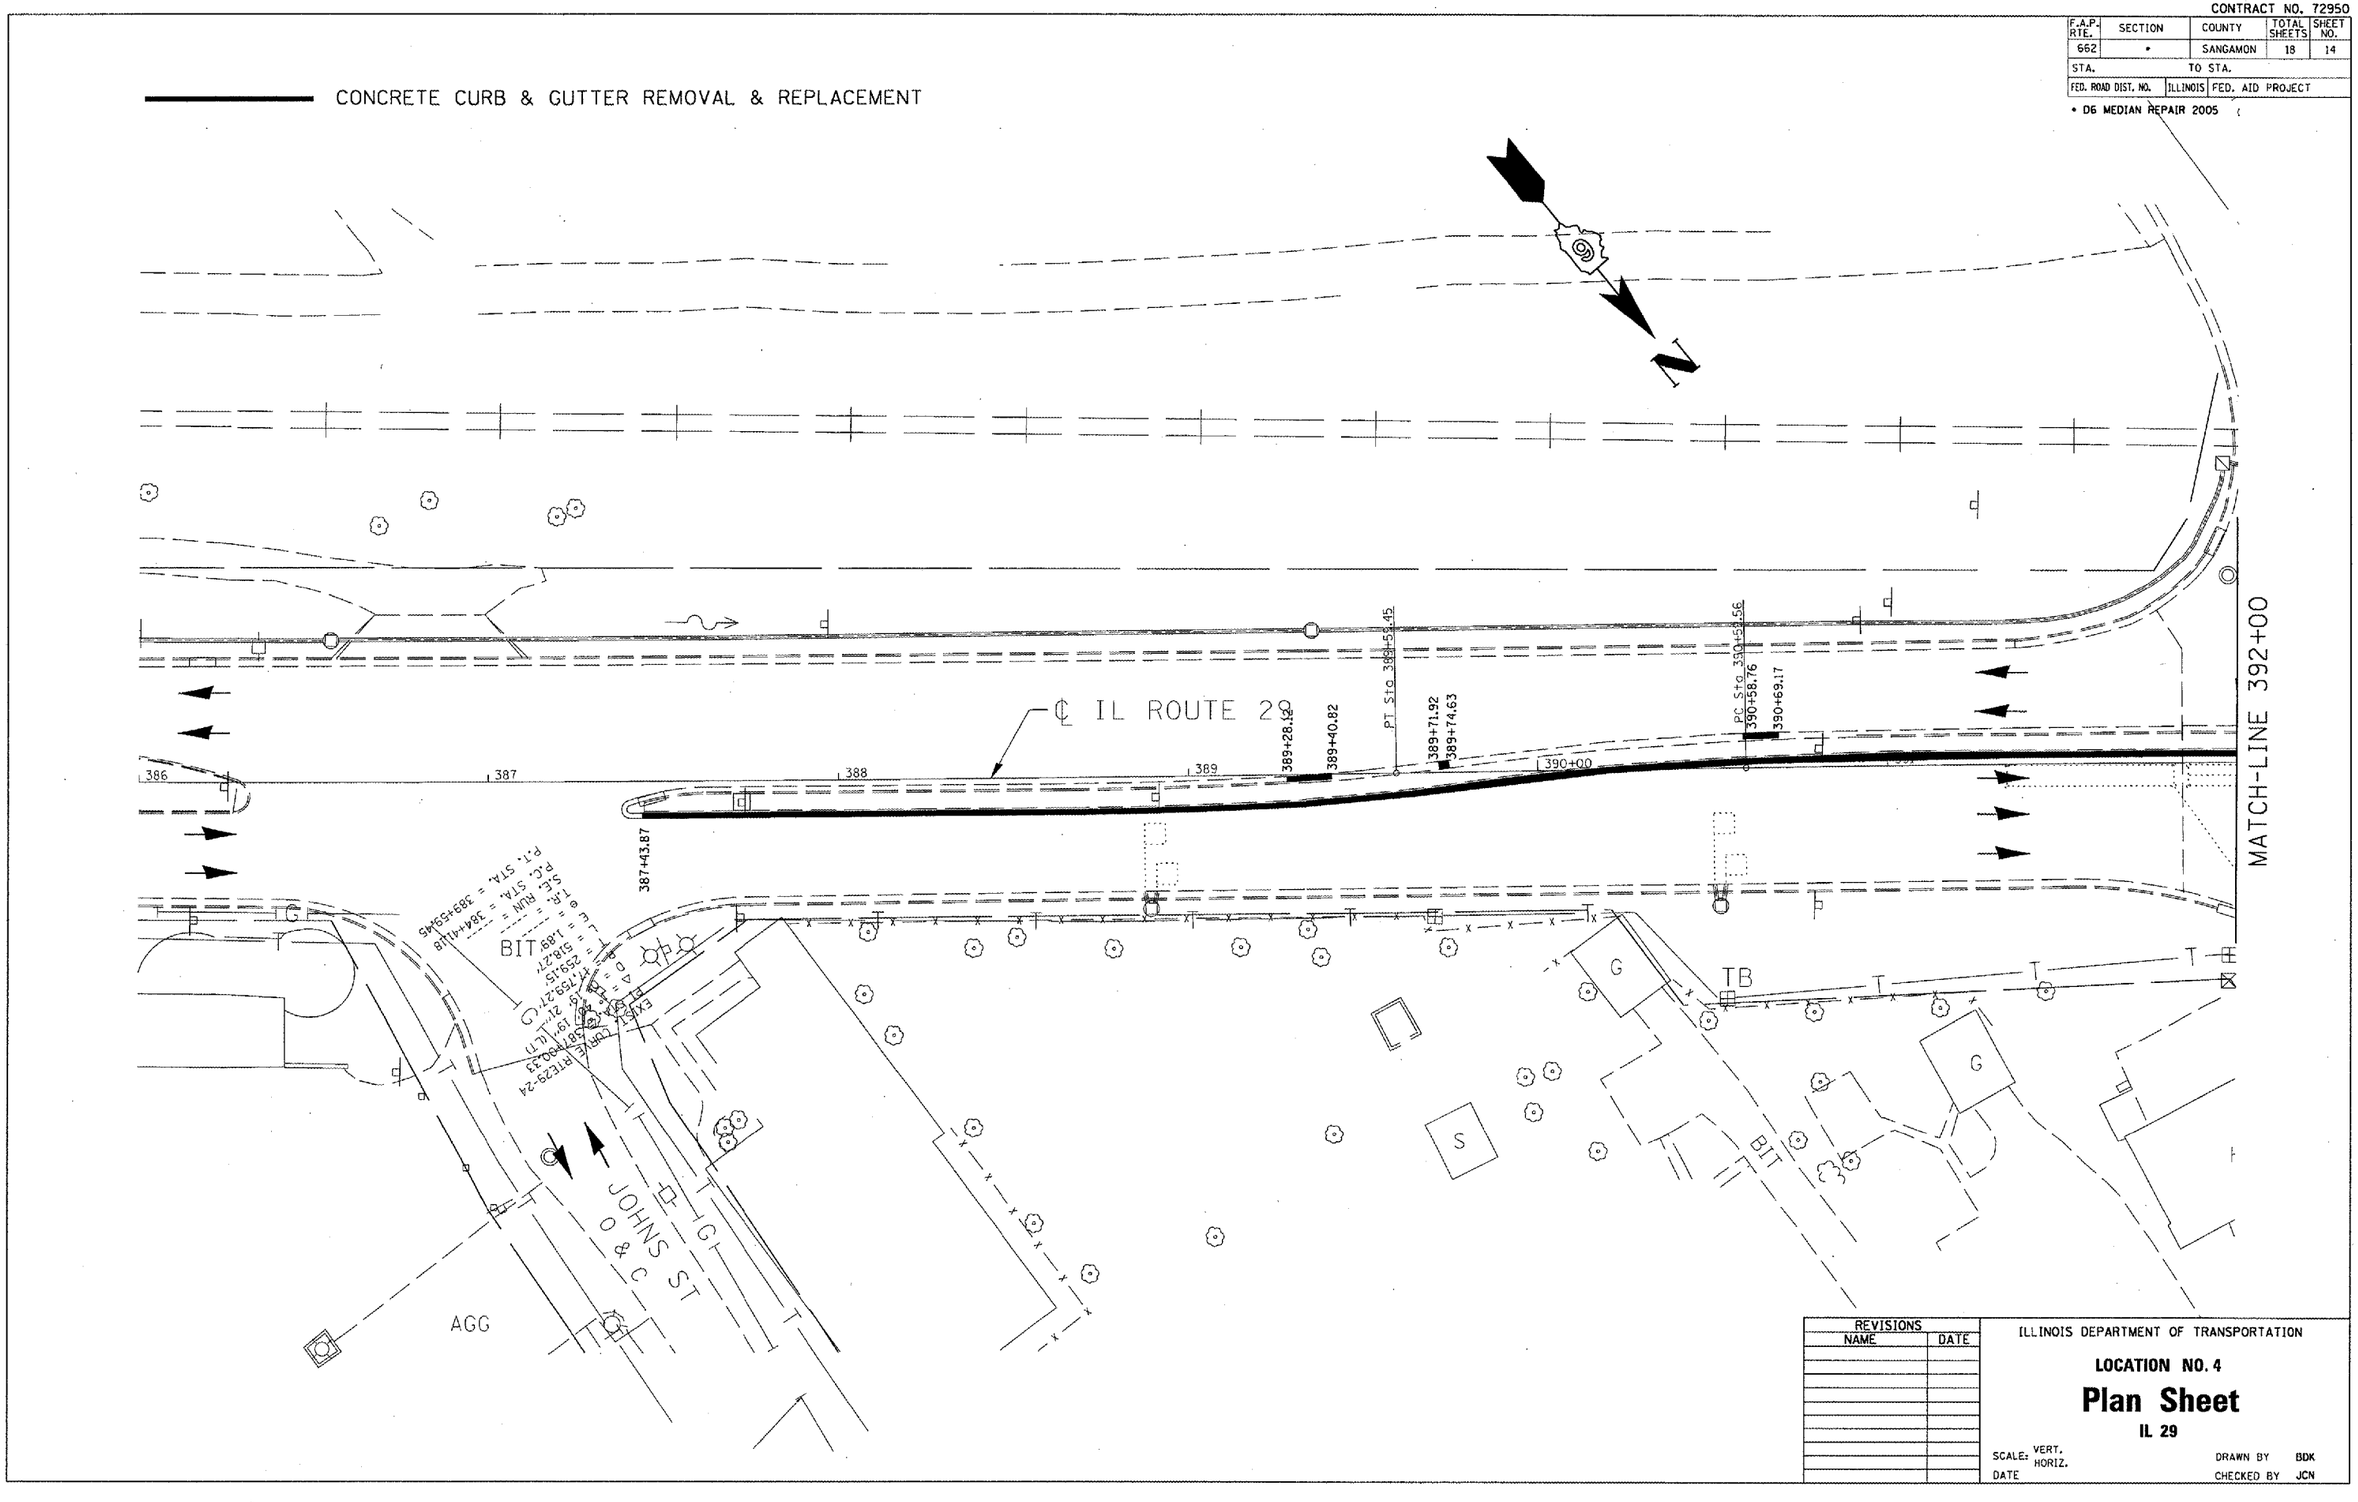

REVISIONS	
NAME	DATE

ILLINOIS DEPARTMENT OF TRANSPORTATION

LOCATION NO. 4

Plan Sheet

IL 29

SCALE: VERT. HORIZ.

DATE

DRAWN BY BDK

CHECKED BY JCN

PLOT DATE = 2/8/2005
FILE NAME = c:\projects\d650905\shtplan.dgn
PLOT SCALE = 43.3735 ' / IN.
REFERENCE = REF