F.A.P. RTE.	SECTION	COUNTY	TOTAL SHEETS	SHEET NO.
	01-00177-00-BT	COOK	18	6
STA. 0+00	TO STA. 6+00			
FED. ROAD DIST. NO.	ILLINOIS	FED. AID PROJECT		

CONTRACT NO. 83780

PLAN	BY	DATE
SURVEYED		
PLOTTED		
NOTE BOOK (CHECKED)		
(RT. OF WAY CHECKED)		
NO. (ADD FILE NAME)		

PROFILE	BY	DATE
SURVEYED		
PLOTTED		
NOTE BOOK (CHECKED)		
(ADD FILE NAME)		
NO. STRUCTURE NO'S (ADD)		

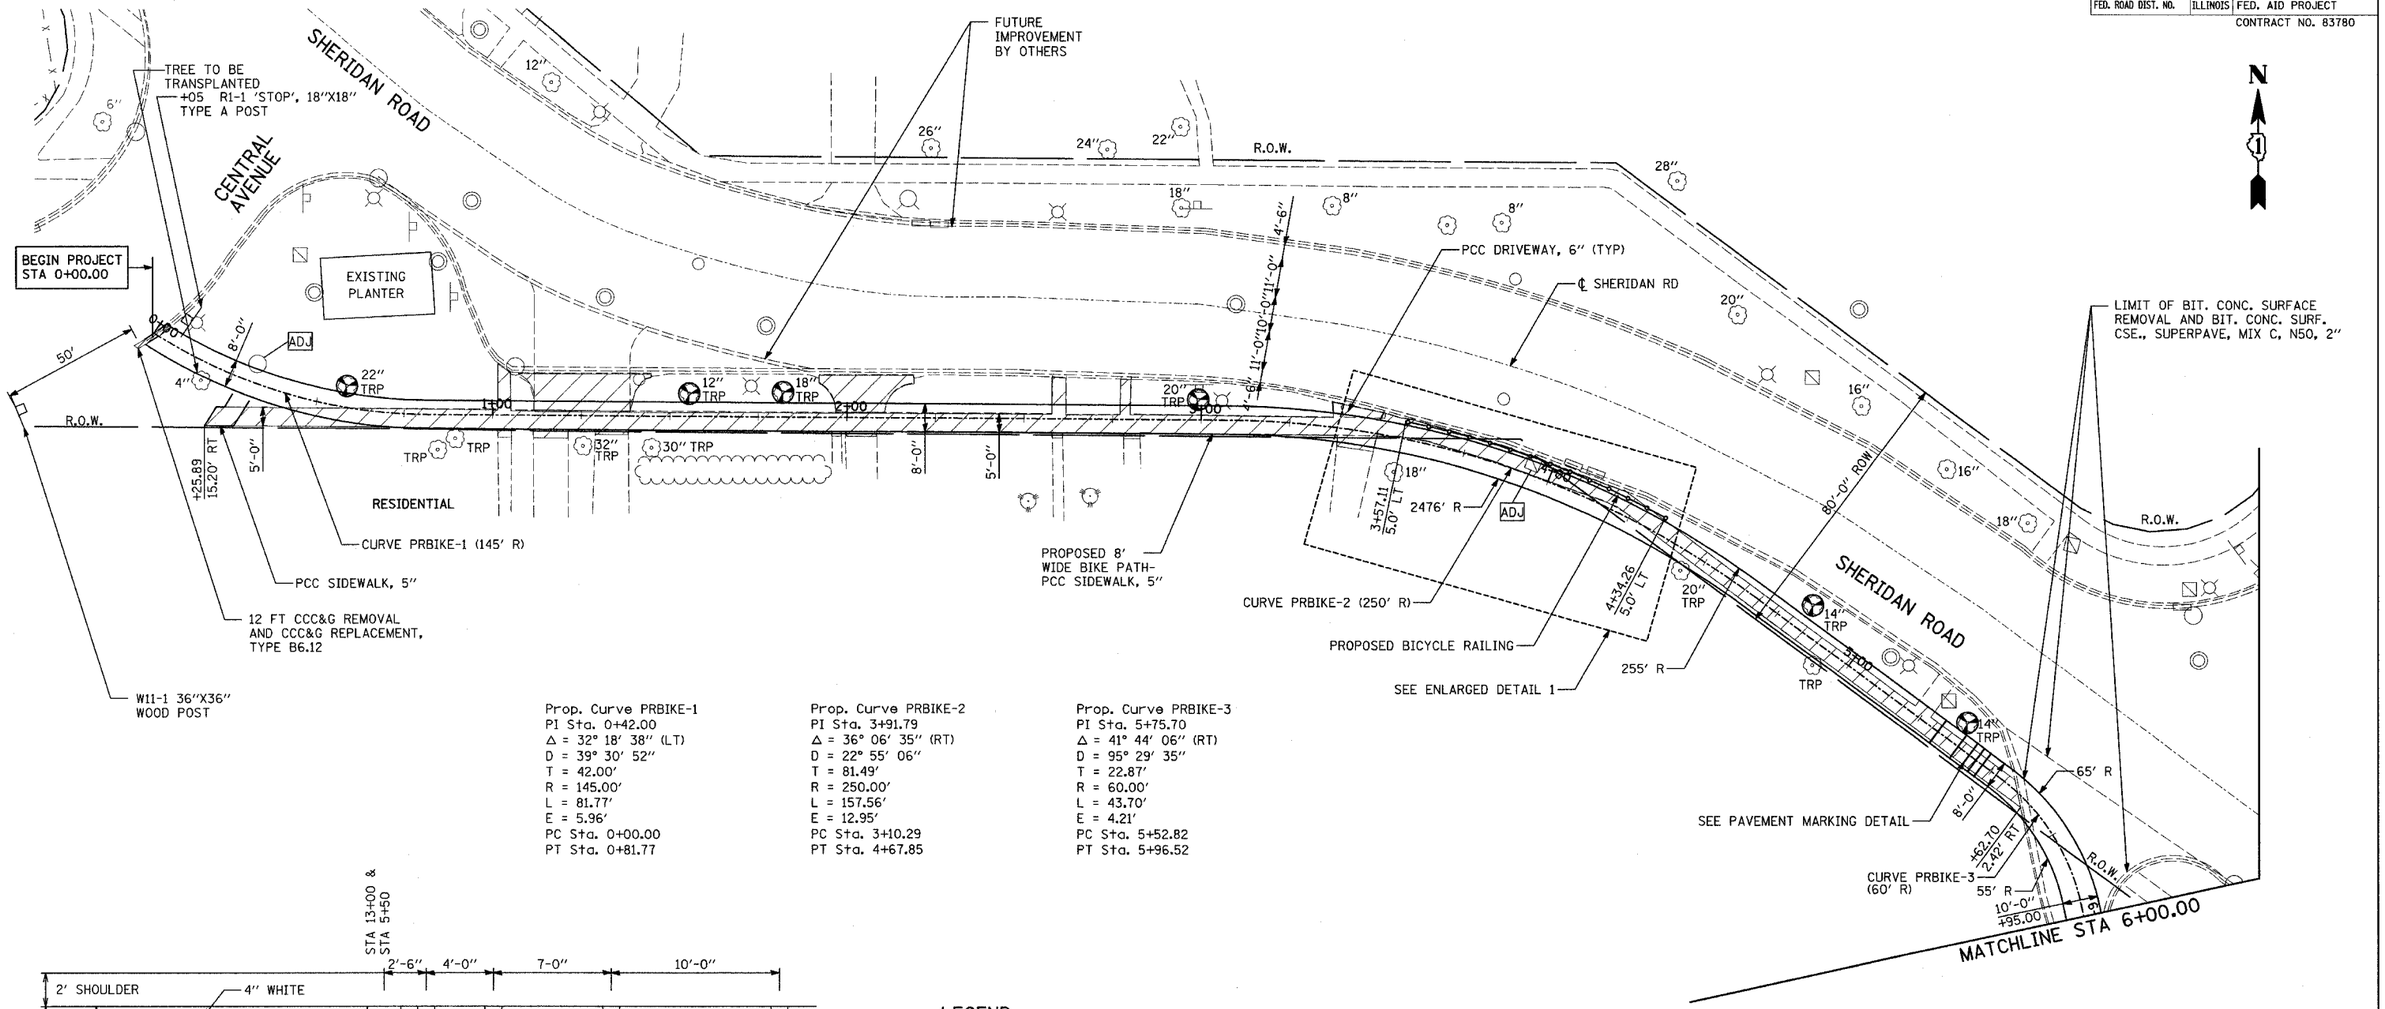

Prop. Curve PRBIKE-1
PI Sta. 0+42.00
Δ = 32° 18′ 38″ (LT)
D = 39° 30′ 52″
T = 42.00′
R = 145.00′
L = 81.77′
E = 5.96′
PC Sta. 0+00.00
PT Sta. 0+81.77

Prop. Curve PRBIKE-2
PI Sta. 3+91.79
Δ = 36° 06′ 35″ (RT)
D = 22° 55′ 06″
T = 81.49′
R = 250.00′
L = 157.56′
E = 12.95′
PC Sta. 3+10.29
PT Sta. 4+67.85

Prop. Curve PRBIKE-3
PI Sta. 5+75.70
Δ = 41° 44′ 06″ (RT)
D = 95° 29′ 35″
T = 22.87′
R = 60.00′
L = 43.70′
E = 4.21′
PC Sta. 5+52.82
PT Sta. 5+96.52

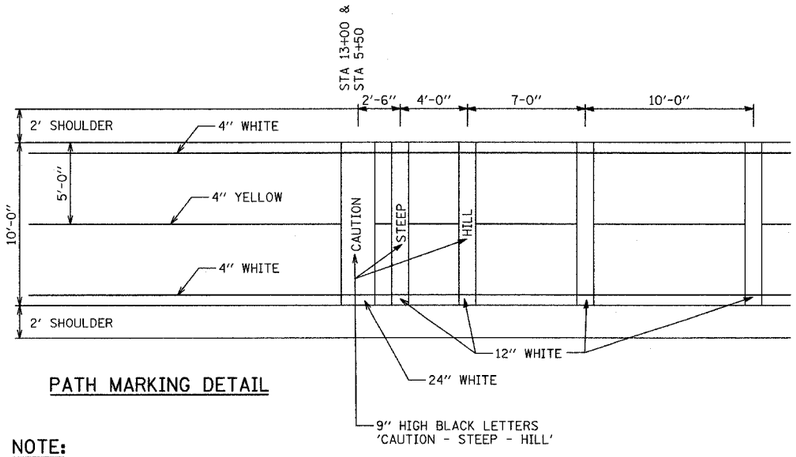

PATH MARKING DETAIL

LEGEND:

- EXISTING SIDEWALK OR DRIVEWAY REMOVAL
- TREE REMOVAL
- TREE TRUNK PROTECTION
- TRP — TREE ROOT PRUNING
- SEGMENTAL CONCRETE BLOCK RETAINING WALL
- BICYCLE RAILING OR ORNAMENTAL FENCE

NOTE:

1. ALL PAVEMENT MARKING TO BE PAINT

20 0 20 40
SCALE: 1" = 20'-0"

REVISIONS NAME	DATE

ILLINOIS DEPARTMENT OF TRANSPORTATION

SHERIDAN ROAD BIKE PATH

EXISTING AND PROPOSED PLAN

SHEET 1 OF 2

SCALE: 1"=20'-0" DRAWN BY: MPG

DATE: 11/05/2004 CHECKED BY: