© Copyright Hanson Professional Services Inc. 2005

HANSON

02/03/2005
I:\03jobs\03s2019\civil\sheet\c-301-xs.dgn

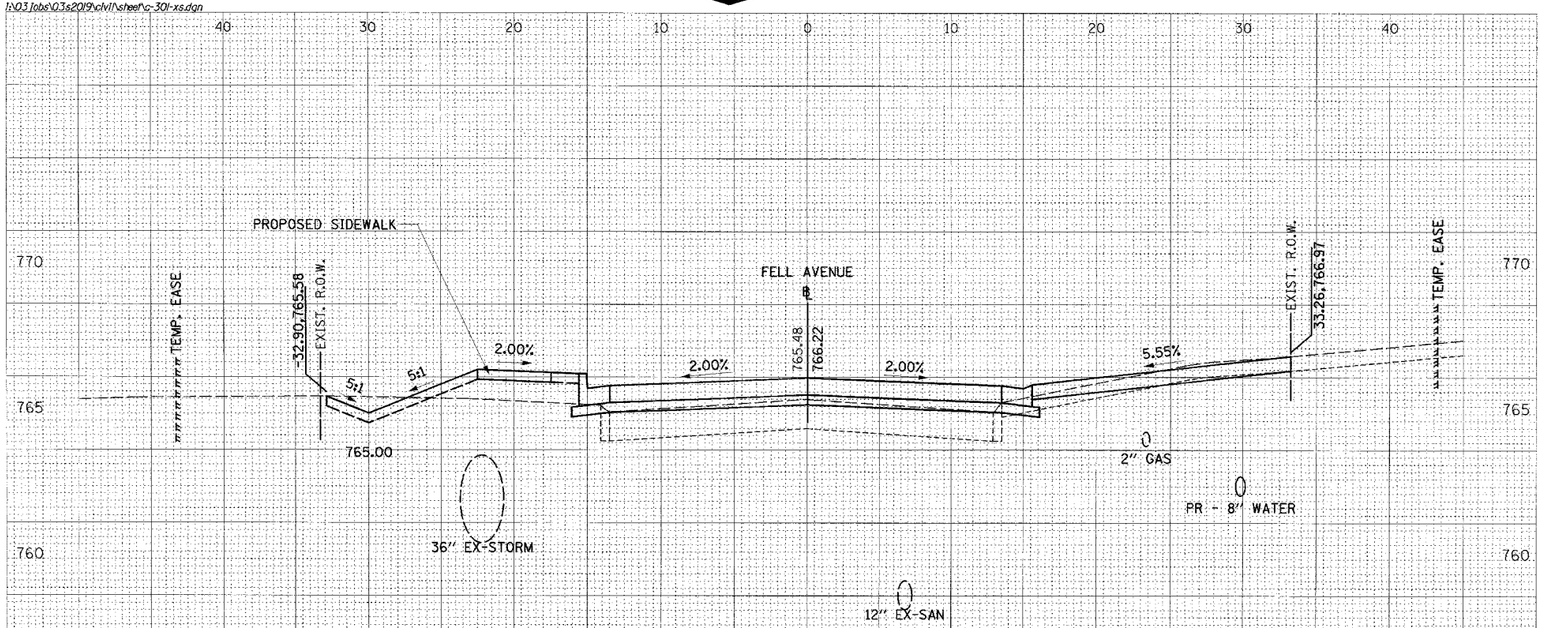

STA. 13+48.89 P.E. RIGHT

CUT= 5.06 SQ.FT.
FILL= 32.68 SQ.FT.
TOPSOIL PLACEMENT= 4.10 SQ.FT.

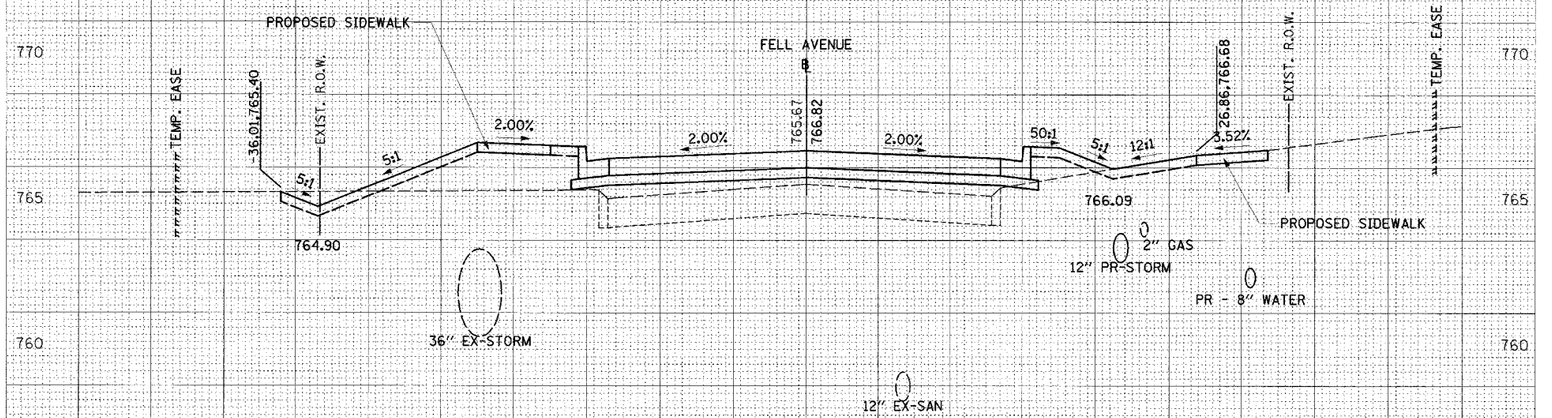

STA. 13+25.00

CUT= 7.70 SQ.FT.
FILL= 51.23 SQ.FT.
TOPSOIL PLACEMENT= 8.89 SQ.FT.

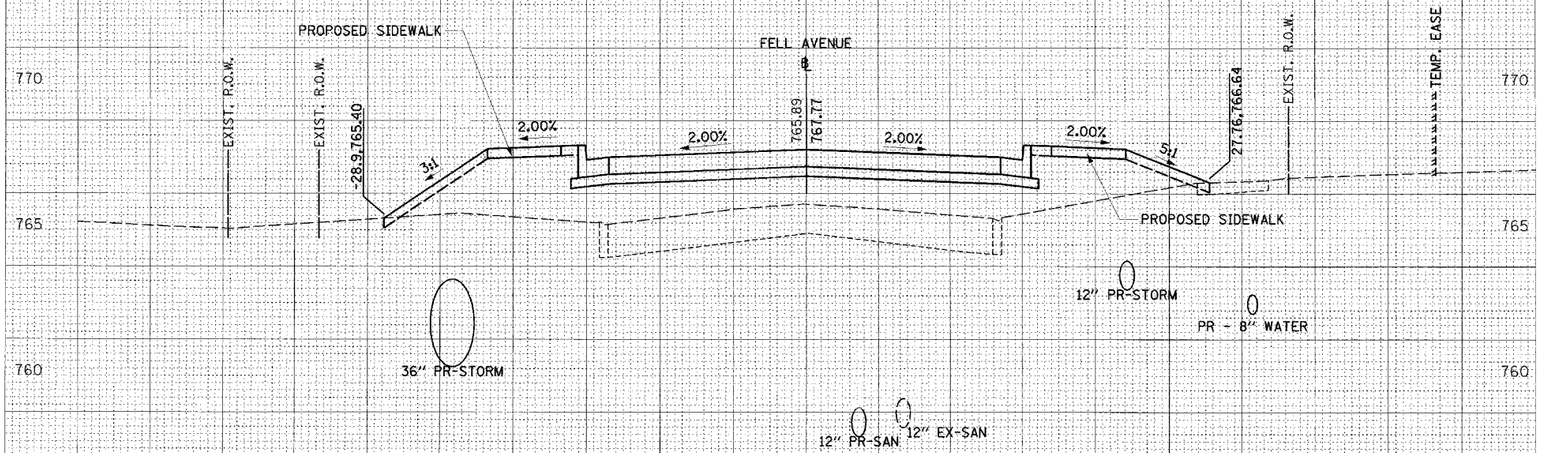

STA. 12+92.90

CUT= 0.00 SQ.FT.
FILL= 65.79 SQ.FT.
TOPSOIL PLACEMENT= 4.71 SQ.FT.

12" PR-SAN

F.A. RTE.	----
SECTION	FELL AVENUE
	STA. 10+25.00 TO STA.14+87.24
COUNTY	MCLEAN
TOTAL SHEETS	51
SHEET NO.	31
FED. ROAD DIST. NO. - ILLINOIS FED. AID PROJECT	

STATE OF ILLINOIS