© Copyright Hanson Professional Services Inc. 2005

HANSON

02/03/2005
i:\03jobs\03s2019\civil\sheet\c-301-xs.dgn

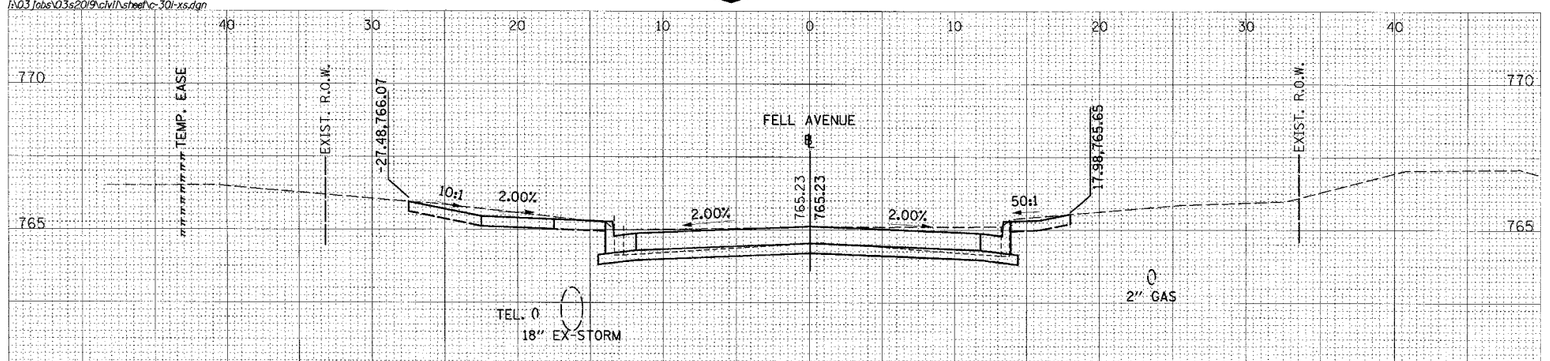

STA. 14+87.24

CUT= 16.22 SQ.FT.
FILL= 0.00 SQ.FT.
TOPSOIL PLACEMENT= 4.18 SQ.FT.

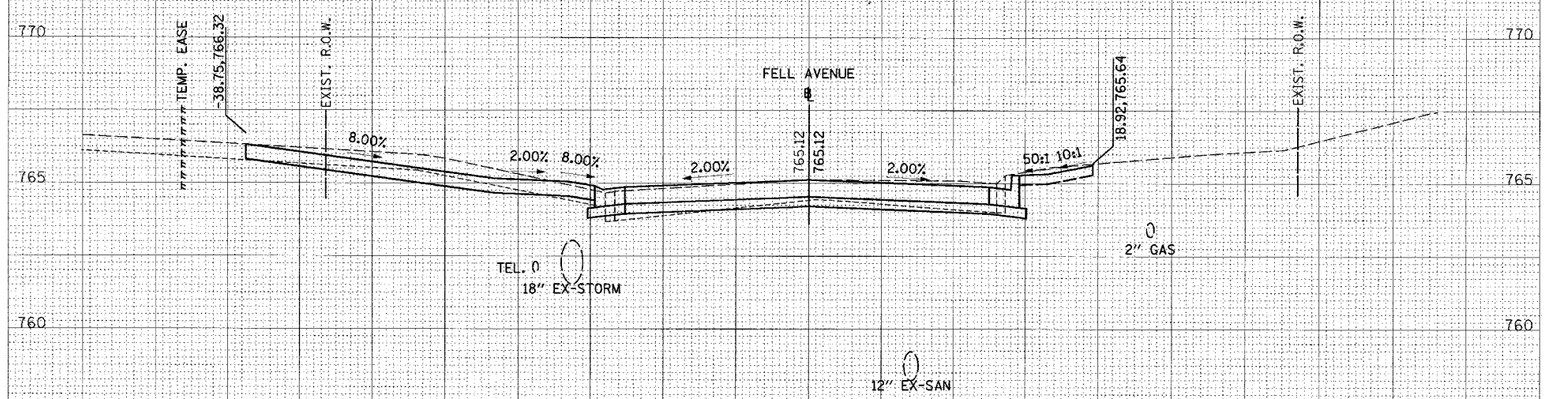

P.E. LEFT STA. 14+66.16

CUT= 11.62 SQ.FT.
FILL= 1.20 SQ.FT.
TOPSOIL PLACEMENT= 1.68 SQ.FT.

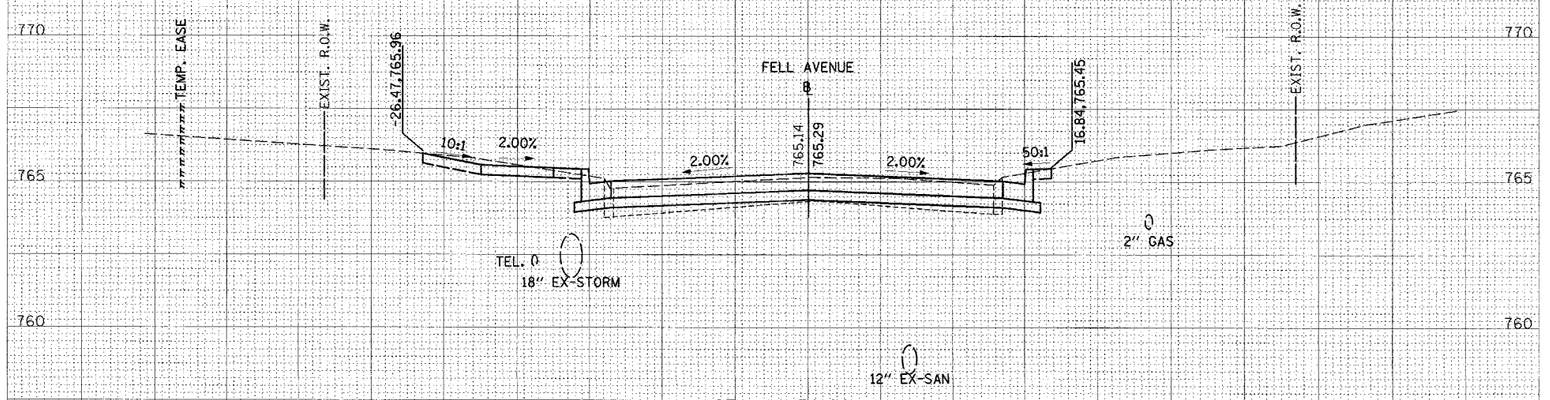

STA. 14+50.00

CUT= 8.58 SQ.FT.
FILL= 4.33 SQ.FT.
TOPSOIL PLACEMENT= 2.06 SQ.FT.

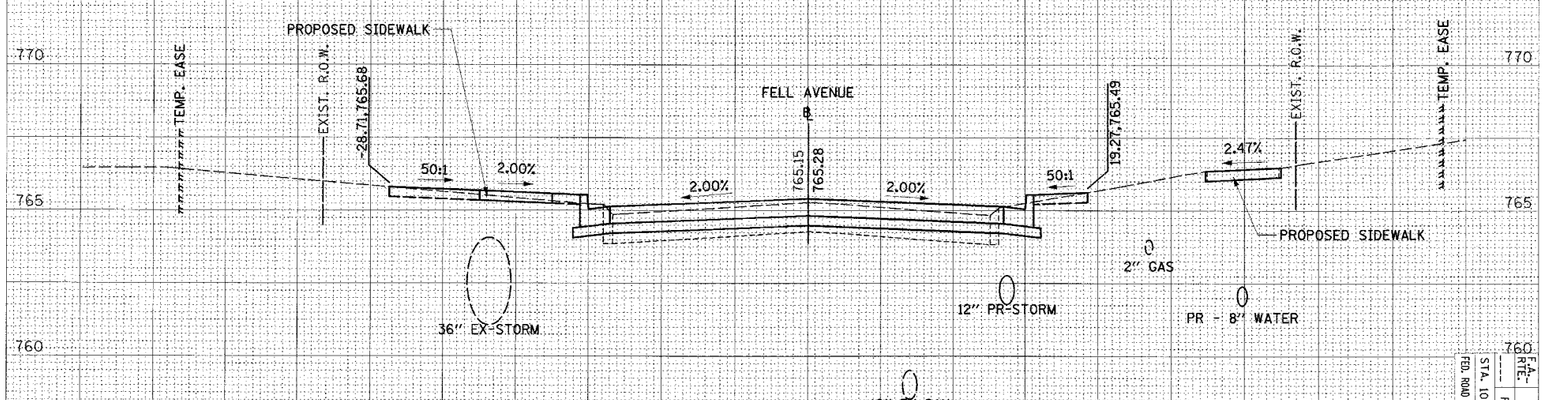

STA. 14+25.00

CUT= 9.48 SQ.FT.
FILL= 7.98 SQ.FT.
TOPSOIL PLACEMENT= 3.93 SQ.FT.

STATE	ILLINOIS
SECTION	FELL AVENUE
COUNTY	McLEAN
TOTAL SHEETS	51
SHEET NO.	33

FED. ROAD DIST. NO. - ILLINOIS FED. AID PROJECT
STA. 10+25.00 TO STA.14+87.24