© Copyright Hanson Professional Services Inc. 2005

HANSON

F.A. RTE.	SECTION	COUNTY	TOTAL SHEETS	SHEET NO.
____	FELL AVENUE	McLEAN	51	35
STA. 10+25.00		TO STA.14+87.24		
FED. ROAD DIST. NO. _	ILLINOIS	FED. AID PROJECT		

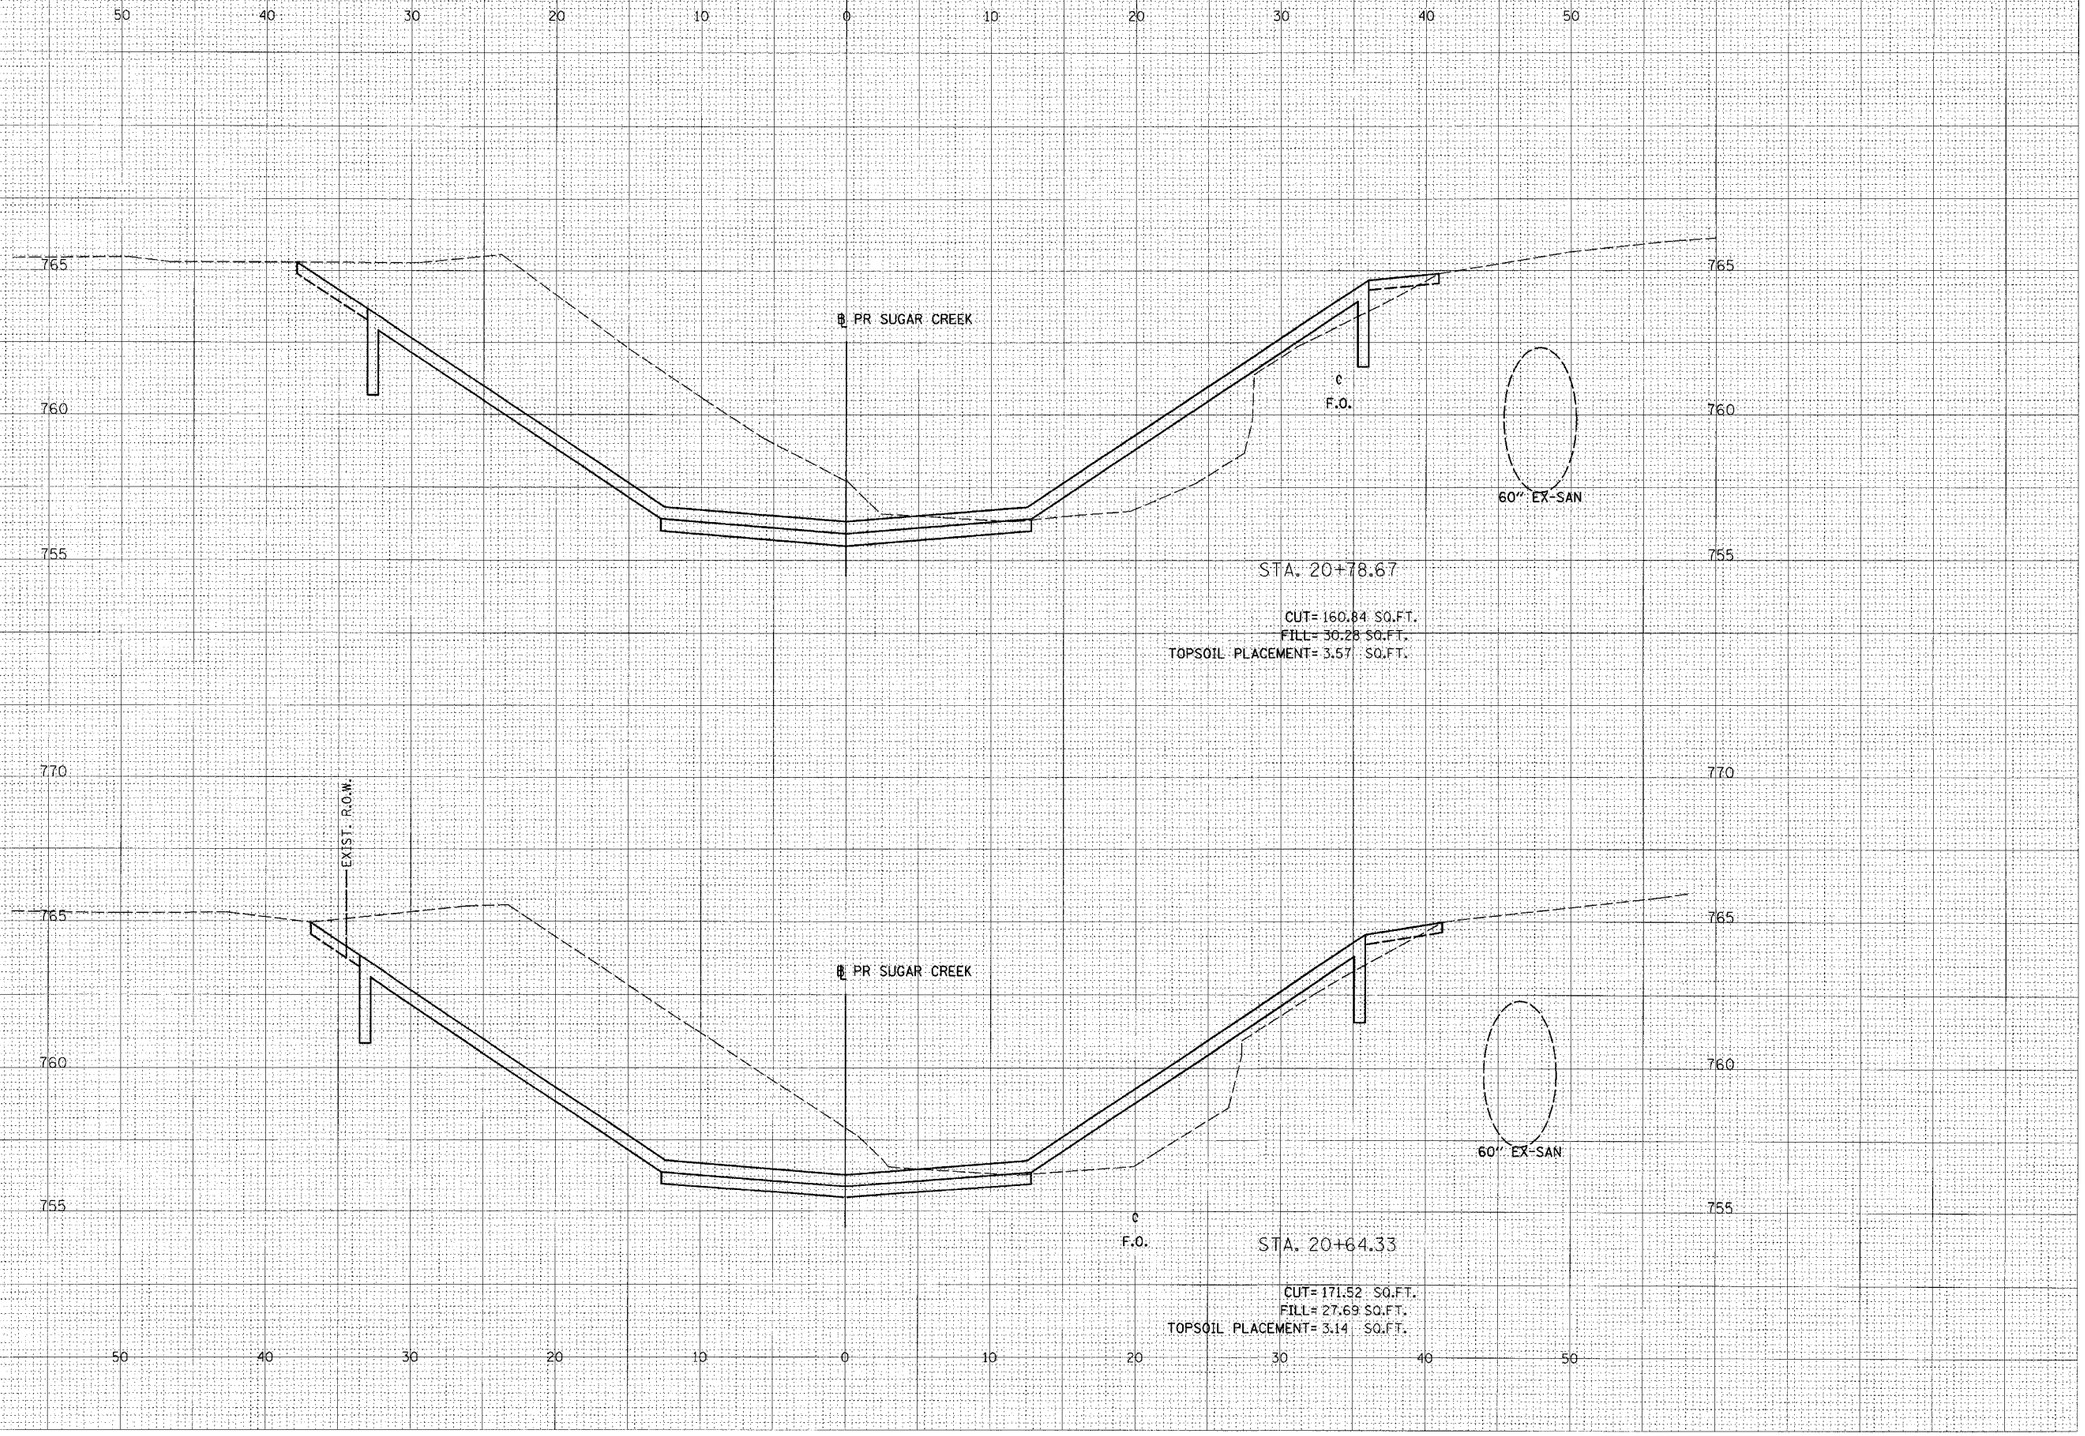

STA. 20+78.67

CUT= 160.84 SQ.FT.
FILL= 30.28 SQ.FT.
TOPSOIL PLACEMENT= 3.57 SQ.FT.

STA. 20+64.33

CUT= 171.52 SQ.FT.
FILL= 27.69 SQ.FT.
TOPSOIL PLACEMENT= 3.14 SQ.FT.

02/03/2005
I:\03jobs\03s2019\civil\sheets_302-xs.dgn