87270

F.A. RTE.	SECTION	COUNTY	TOTAL SHEETS	SHEET NO.
----	FELL AVENUE	McLEAN	51	36
STA. 10+25.00		TO STA.14+87.24		
FED. ROAD DIST. NO. _	ILLINOIS	FED. AID PROJECT		

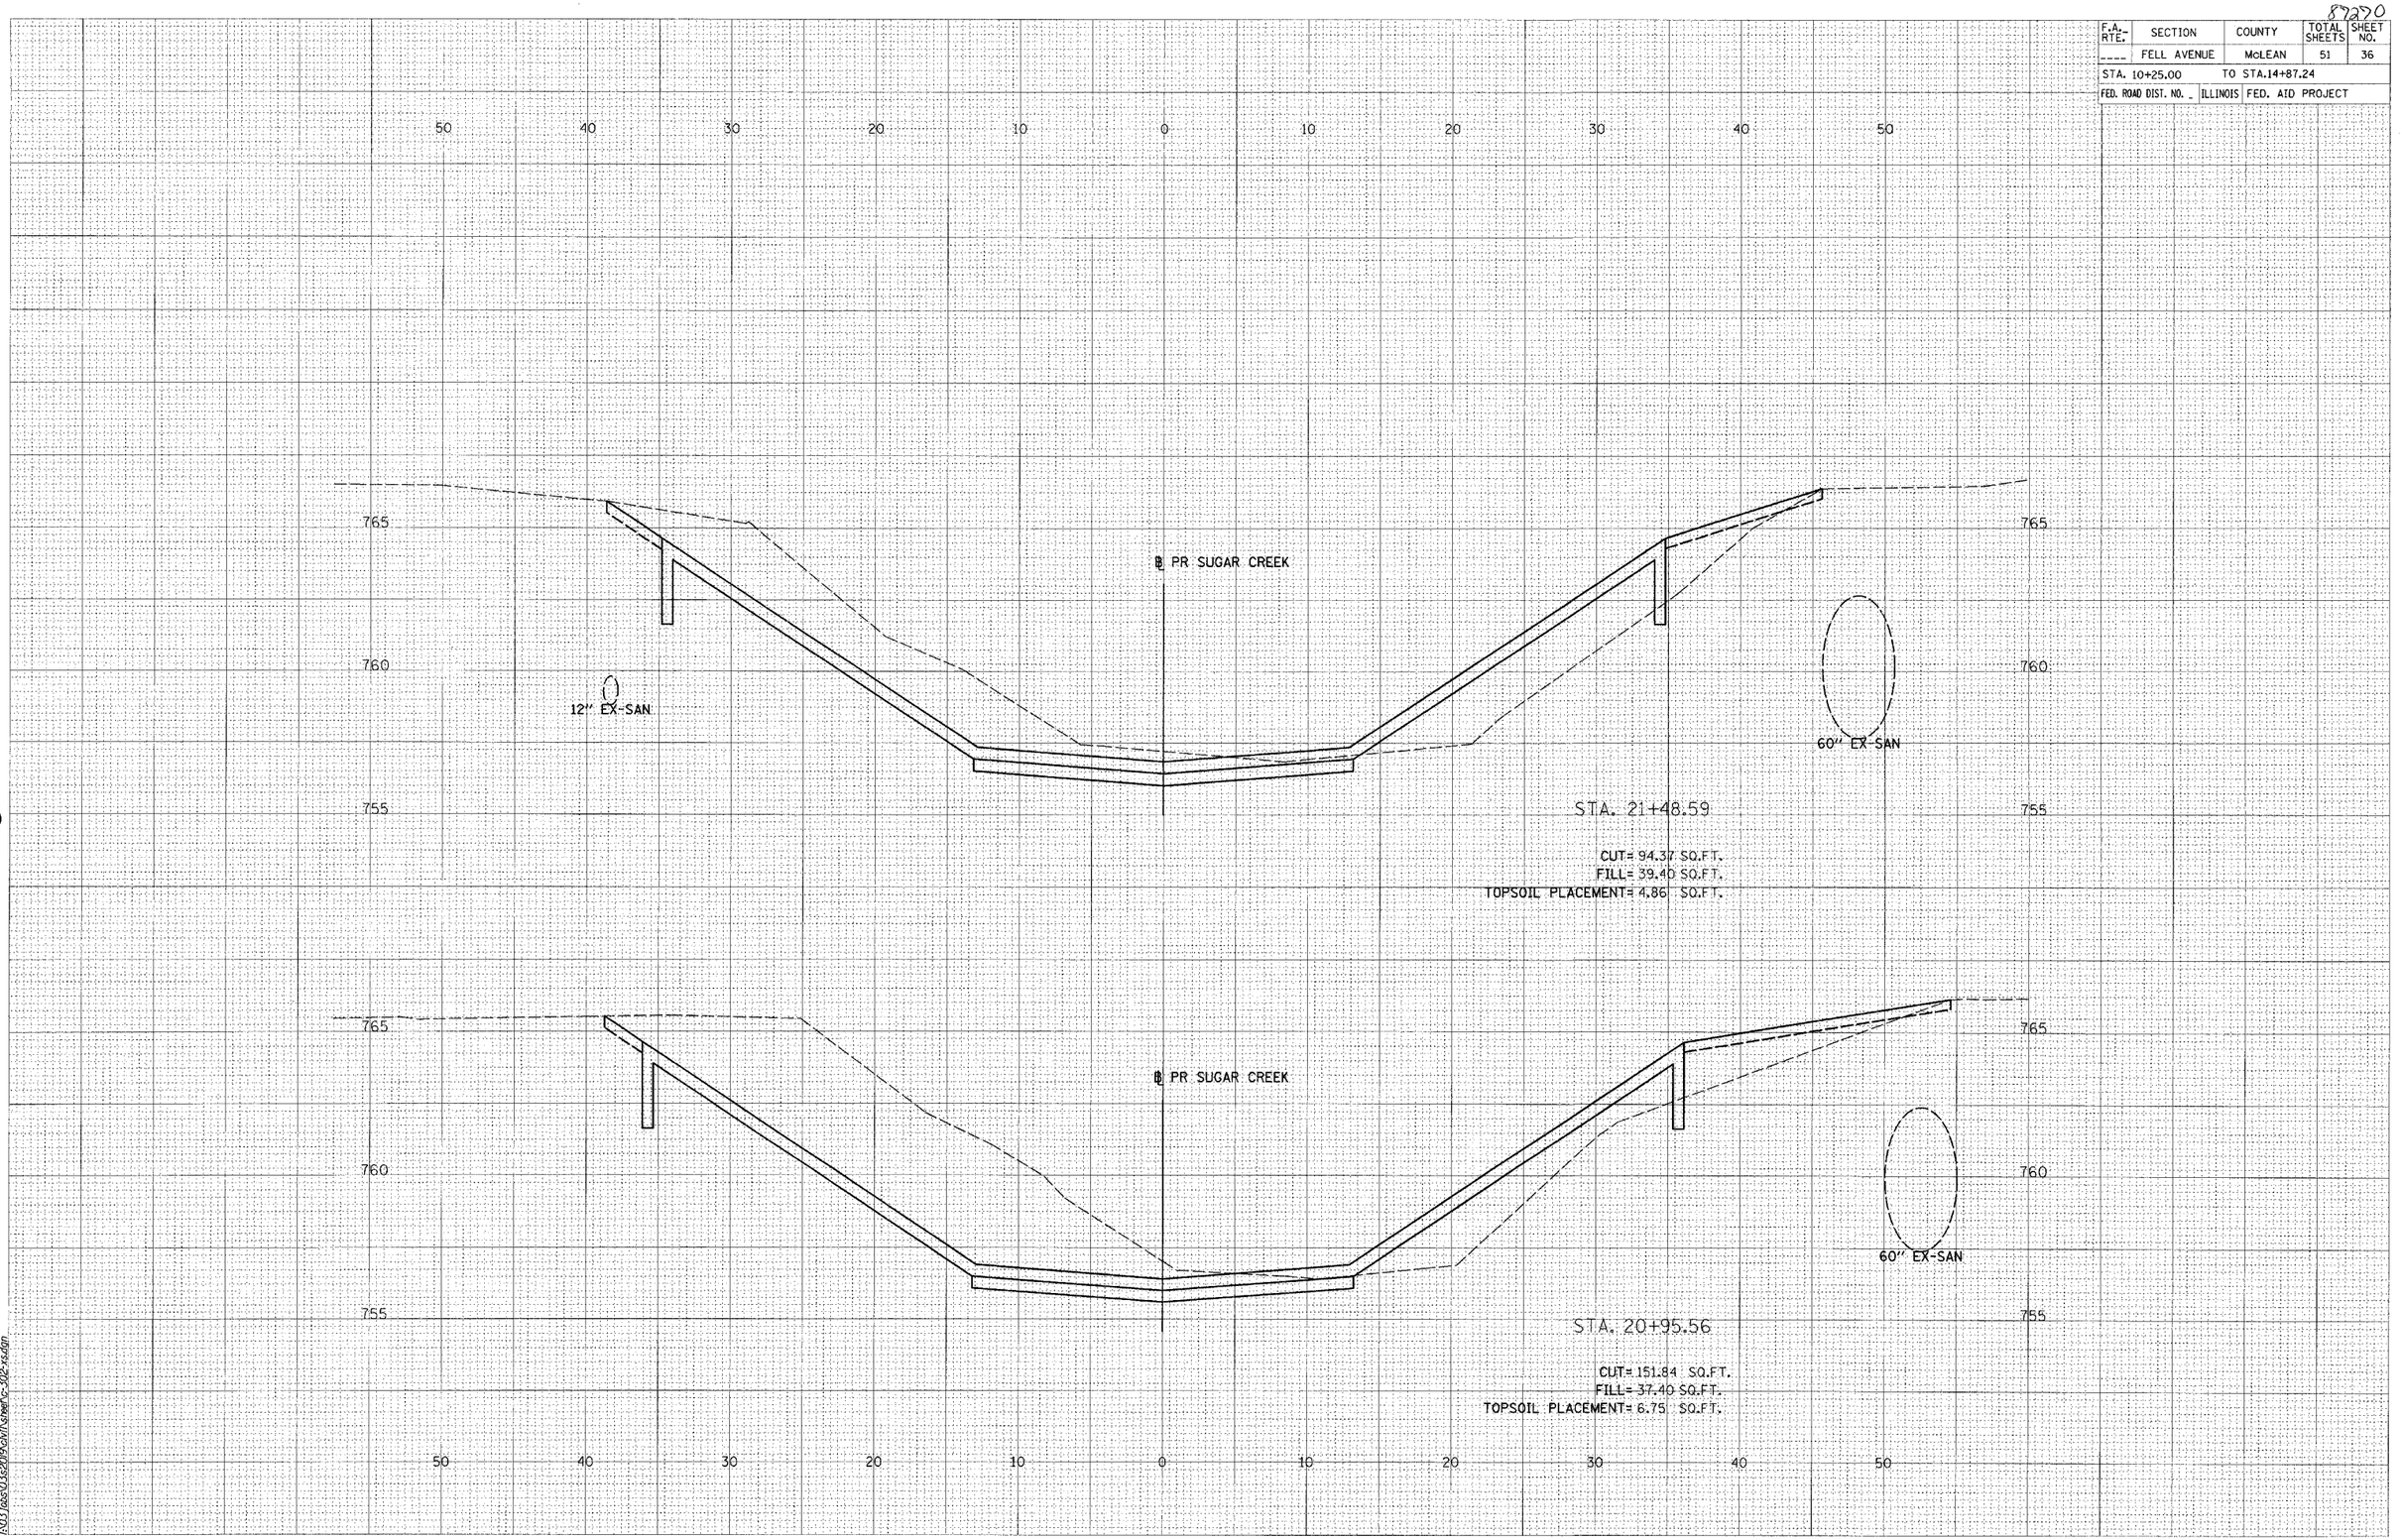

© Copyright Hanson Professional Services Inc. 2005

HANSON

02/03/2005
I:\03jobs\03s2019\civil\sheet\c-302-xs.dgn