F.A.P. RTE.	SECTION	COUNTY	TOTAL SHEETS	SHEET NO.
749	122RS-3	*	54	37
STA. 910+00		TO STA. 940+00		
FED. ROAD DIST. NO.	ILLINOIS	FED. AID PROJECT		

CONTRACT NO. 90769

* DOUGLAS, COLES & EDGAR

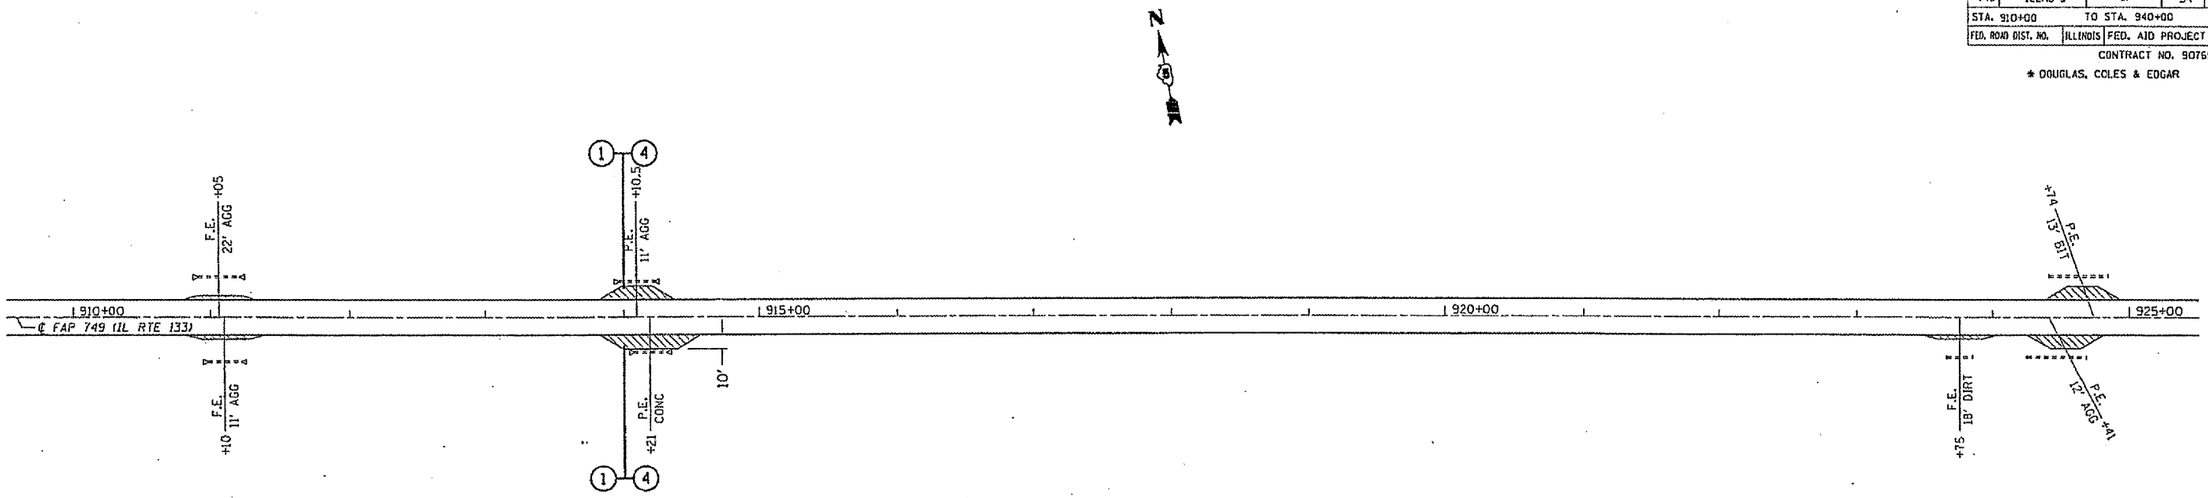

INCIDENTAL BITUMINOUS SURFACING

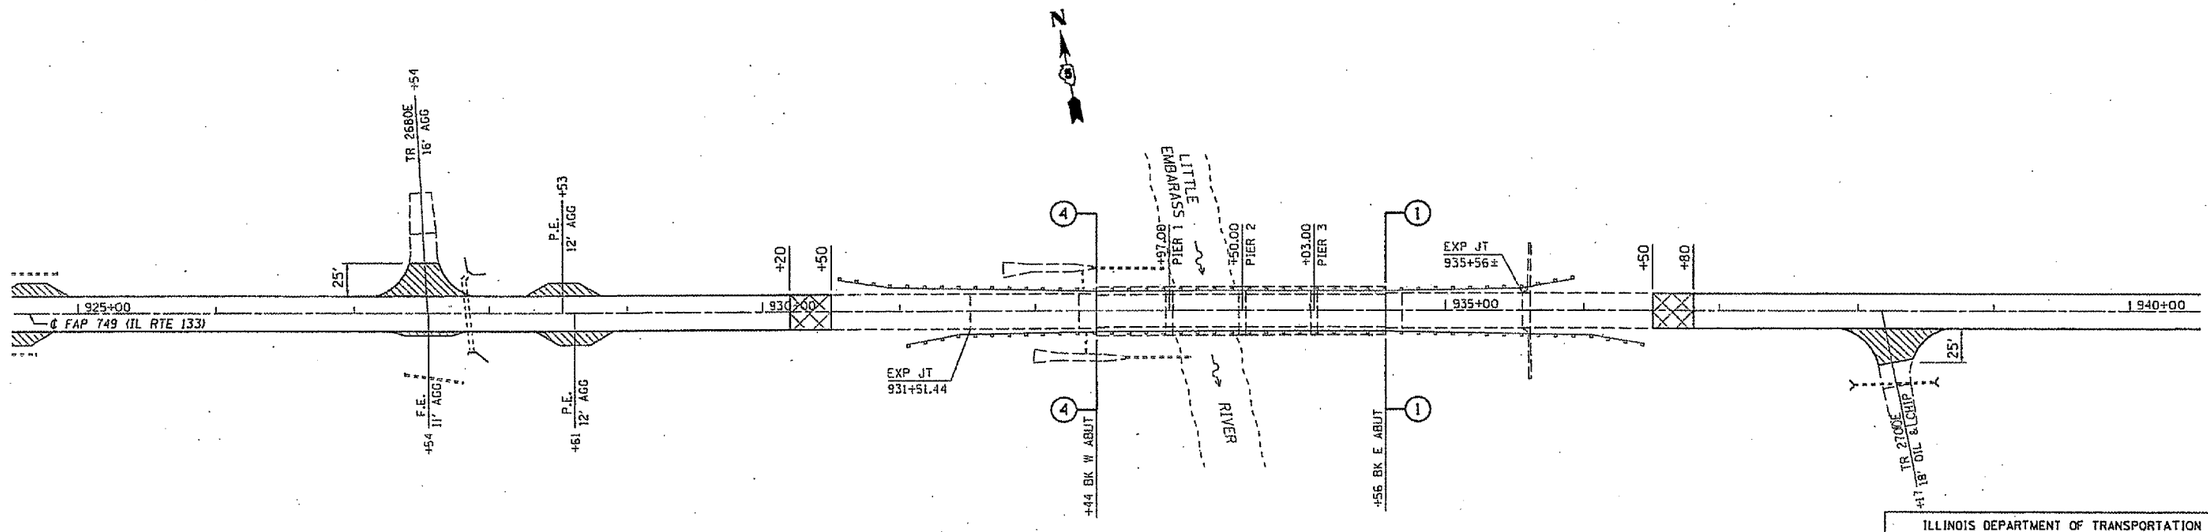

BITUMINOUS SURFACE REMOVAL - BUTT JOINT

INCIDENTAL BITUMINOUS SURFACING

BRIDGE OMISSION
STATION 930+50 TO STATION 936+50

1"=50'
0 50' 100' 150'

ILLINOIS DEPARTMENT OF TRANSPORTATION

PLAN VIEW

F.A.P. ROUTE 749 (IL RTE 133)
SECTION 122RS-3
DOUGLAS, COLES & EDGAR COUNTY

SCALE:
DATE 04/28/04

DRAWN BY: CADD
CHECKED BY: