F.A.I. RTE.	SECTION	COUNTY	TOTAL SHEETS	SHEET NO.
72	*	MACON	135	40
STA.	**	TO STA.		
FED. ROAD DIST. NO.	ILLINOIS	FED. AID PROJECT		

* (58-62,58-62-1,58-63)RS
CONTRACT NO. 90879

** STA. 2787+00 TO STA. 2818+00 (F.A.I. 72 WB)
STA. 1787+00 TO STA. 818+00 (F.A.I. 72 EB)

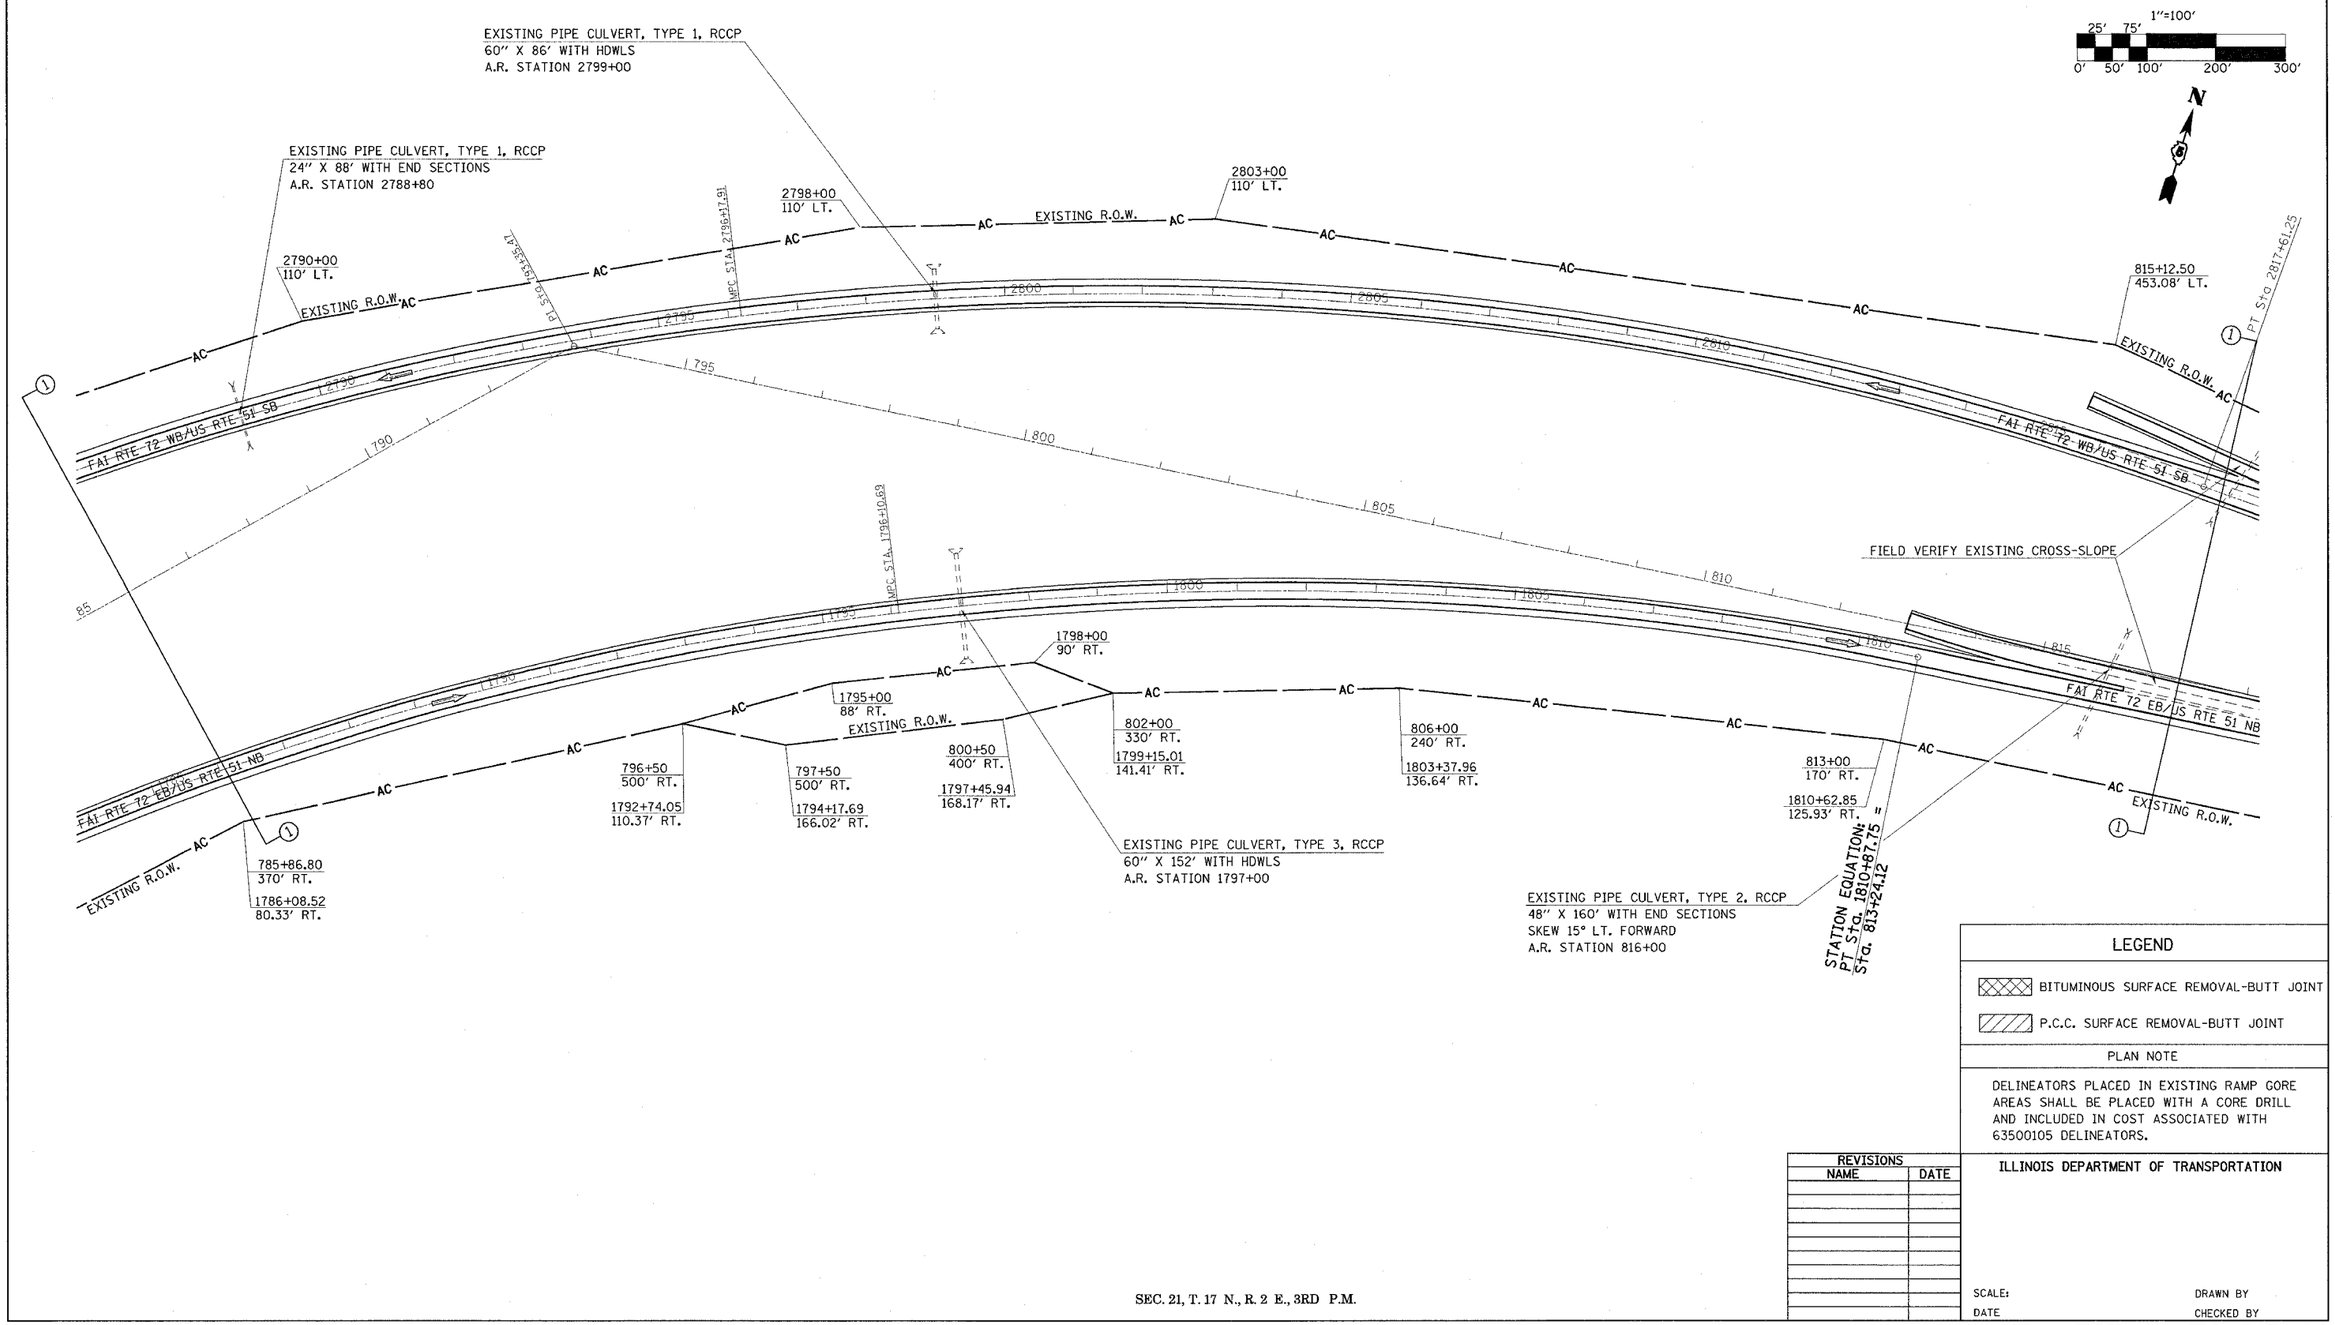

LEGEND

BITUMINOUS SURFACE REMOVAL-BUTT JOINT

P.C.C. SURFACE REMOVAL-BUTT JOINT

PLAN NOTE

DELINEATORS PLACED IN EXISTING RAMP GORE AREAS SHALL BE PLACED WITH A CORE DRILL AND INCLUDED IN COST ASSOCIATED WITH 63500105 DELINEATORS.

REVISIONS	
NAME	DATE

ILLINOIS DEPARTMENT OF TRANSPORTATION

SCALE: DRAWN BY

DATE CHECKED BY

SEC. 21, T. 17 N., R. 2 E., 3RD P.M.

STA. 787+00 TO 817+00