12/7/2004

F.A.I. RTE.	SECTION	COUNTY	TOTAL SHEETS	SHEET NO.
72	*	MACON	135	58
STA. 501+00		TO STA.516+00		
FED. ROAD DIST. NO.	ILLINOIS	FED. AID PROJECT		

* (58-62,58-62-1,58-63)RS
CONTRACT NO. 90879

1"=50'
0' 10' 20' 30' 40' 50' 100' 150'

PAVEMENT MARKING REMOVAL

STATION TO STATION	SQ. FT.
RT 501+00.00 TO RT 507+32.63	210.67
LT 801+00.00 TO LT 807+35.00	211.46
LT 231+00.00 TO LT 273+35.00	1,410.26
LT 509+95.93 TO LT 515+38.36	542.43
RT 510+48.36 TO RT 516+00.00	183.70
RT 298+71.22 TO RT 304+14.03	180.76
RT 306+74.42 TO RT 312+00.00	175.02
RT 306+26.82 TO RT 311+18.96	163.88
TOTAL	3,078.18

TEMPORARY PAINT PAVEMENT MARKING LINE 4"

STATION TO STATION	FOOT	
RT 501+00.00 TO RT 507+32.63	632.63	WHITE
LT 801+00.00 TO LT 807+35.00	635.00	YELLOW
LT 231+00.00 TO LT 273+35.00	4,235.00	WHITE
LT 509+95.93 TO LT 515+38.36	542.43	YELLOW
RT 510+48.36 TO RT 516+00.00	551.64	WHITE
RT 298+71.22 TO RT 304+14.03	542.81	YELLOW
RT 306+74.42 TO RT 312+00.00	525.58	WHITE
RT 306+26.82 TO RT 311+18.96	492.14	YELLOW
TOTAL	8,157.23	

TRAFFIC CONTROL
STAGE II

STRUCTURE NUMBER 058-0068 W.B. & 058-0069 E.B.
STRUCTURE NUMBER 058-0070 W.B. & 058-0071 E.B.

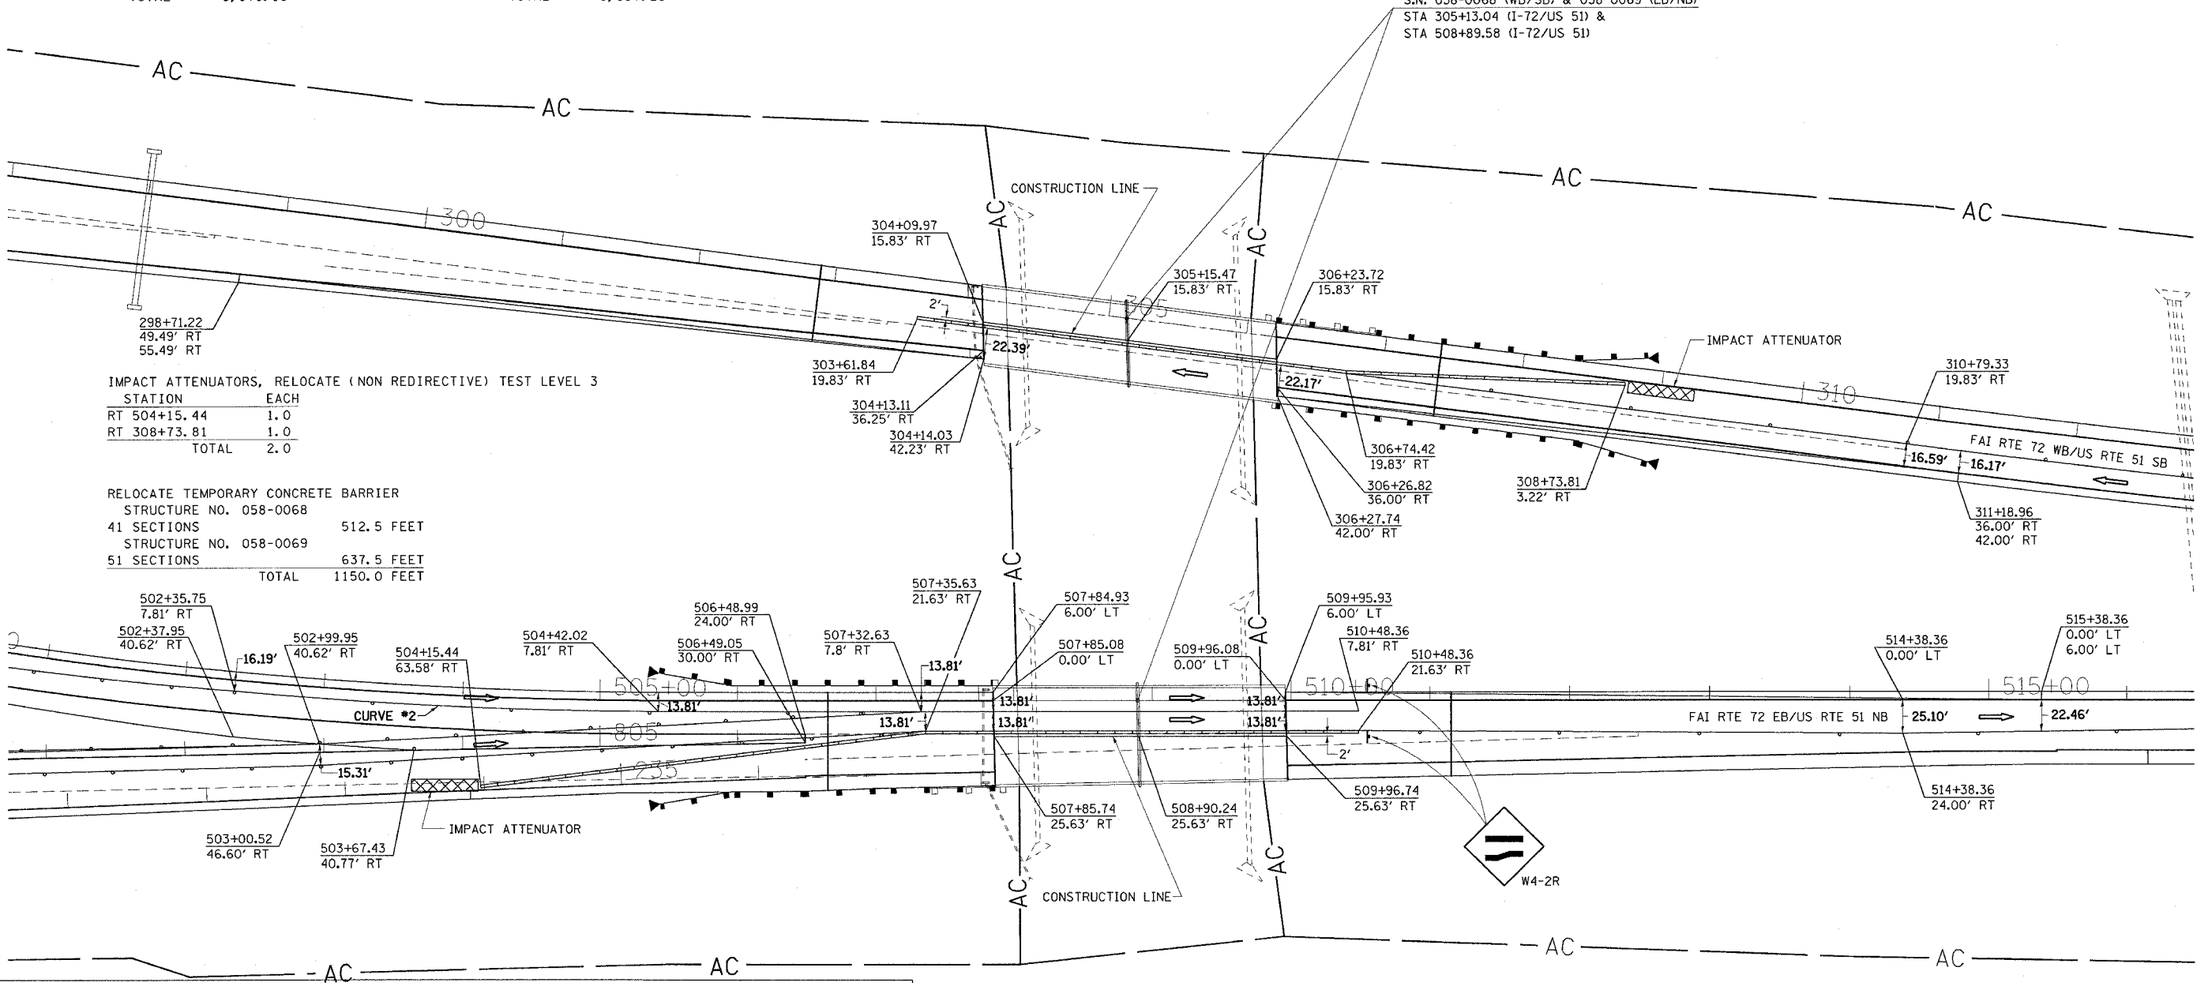

IMPACT ATTENUATORS, RELOCATE (NON REDIRECTIVE) TEST LEVEL 3

STATION	EACH
RT 504+15.44	1.0
RT 308+73.81	1.0
TOTAL	2.0

RELOCATE TEMPORARY CONCRETE BARRIER

STRUCTURE NO. 058-0068	
41 SECTIONS	512.5 FEET
STRUCTURE NO. 058-0069	
51 SECTIONS	637.5 FEET
TOTAL	1150.0 FEET

NOTES:

TRAFFIC DETAILS NOT SHOWN ARE TO CONFORM WITH STANDARDS 701401, 701402 AND 701411.

DIRECTION INDICATOR BARRICADES REQUIRED IN ALL LANE CLOSER TAPERS WHEN USING STANDARDS 701401 AND 701402.

THREE TEMPORARY CONCRETE BARRIERS ON STRUCTURE 058-0068 STAGE I WILL BE RELOCATED TO STRUCTURE 058-0069 STAGE II.

MESSAGE BOARD MAY BE ADJUSTED TO MEET FIELD CONDITIONS.

RESIDENT ENGINEER AND TRAFFIC CONTROL SUPERVISOR WILL PROVIDE APPROPRIATE MESSAGE FOR THE CHANGEABLE MESSAGE SIGN.

WHERE SHOULDERS OF SUFFICIENT WIDTH ARE NOT AVAILABLE FOR ACCESS OF THE STRUCTURE, THE CONTRACTOR SHALL PROVIDE TEMPORARY SHOULDER WIDENING AS DEEMED NECESSARY. THIS WORK WILL BE CONSIDERED INCIDENTAL TO THE CONTRACT AND NO ADDITIONAL COMPENSATION WILL BE ALLOWED.

CURVE #2	FAI RTE 72 EB
START	502+35.72
END	505+42.02
RADIUS	3281.85'

REVISIONS NAME	DATE

ILLINOIS DEPARTMENT OF TRANSPORTATION

TRAFFIC CONTROL - STAGE II
F.A.I. ROUTE 72
SECTION (58-62,58-62-1,58-63)RS
MACON COUNTY

SCALE: VERT. 1" = 50'
HORIZ.
DATE 10/22/03
DRAWN BY CADD
CHECKED BY

c:\projects\d507797\stage.dgn