F.A. RTE.	SECTION	COUNTY	TOTAL SHEETS	SHEET NO.
*	02-00088-00-BR	MORGAN	76	14
STA. 37+05		TO STA.49+00		
FED. ROAD DIST. NO.	ILLINOIS	FED. AID PROJECT		

* COUNTY HIGHWAY 19 (FAS 611)

CONTRACT NO. 93388

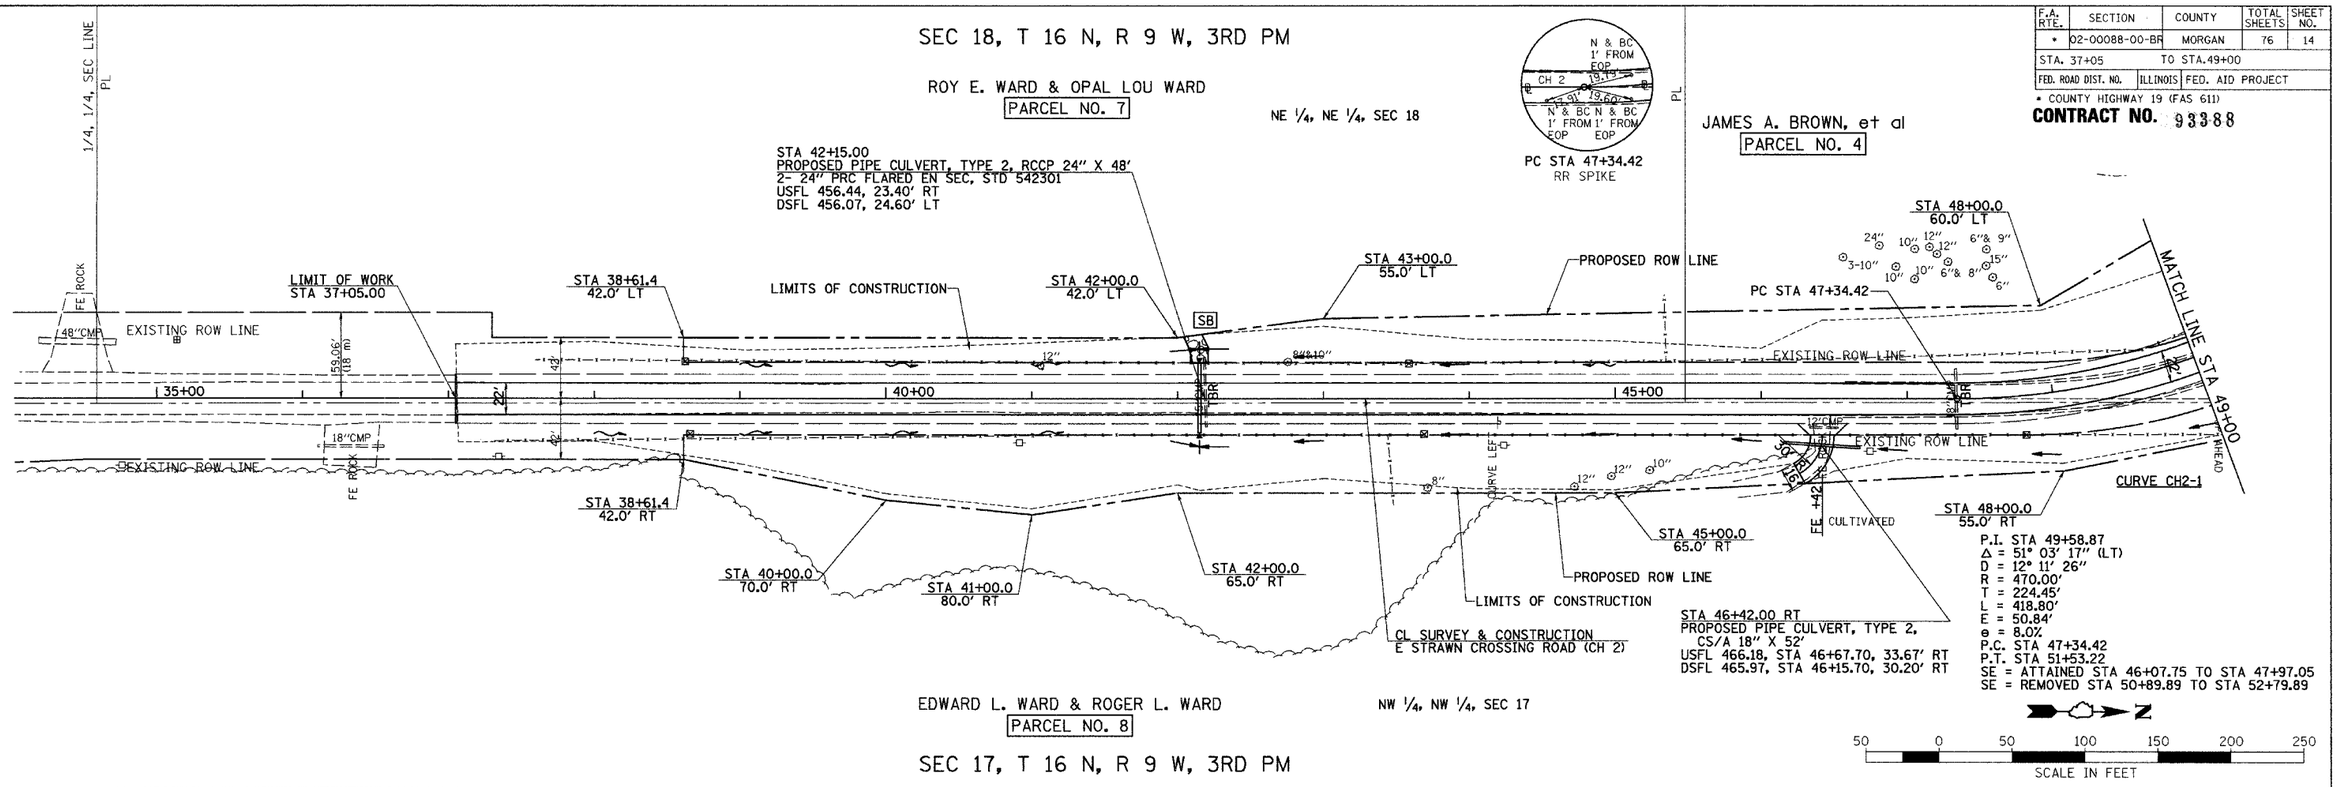

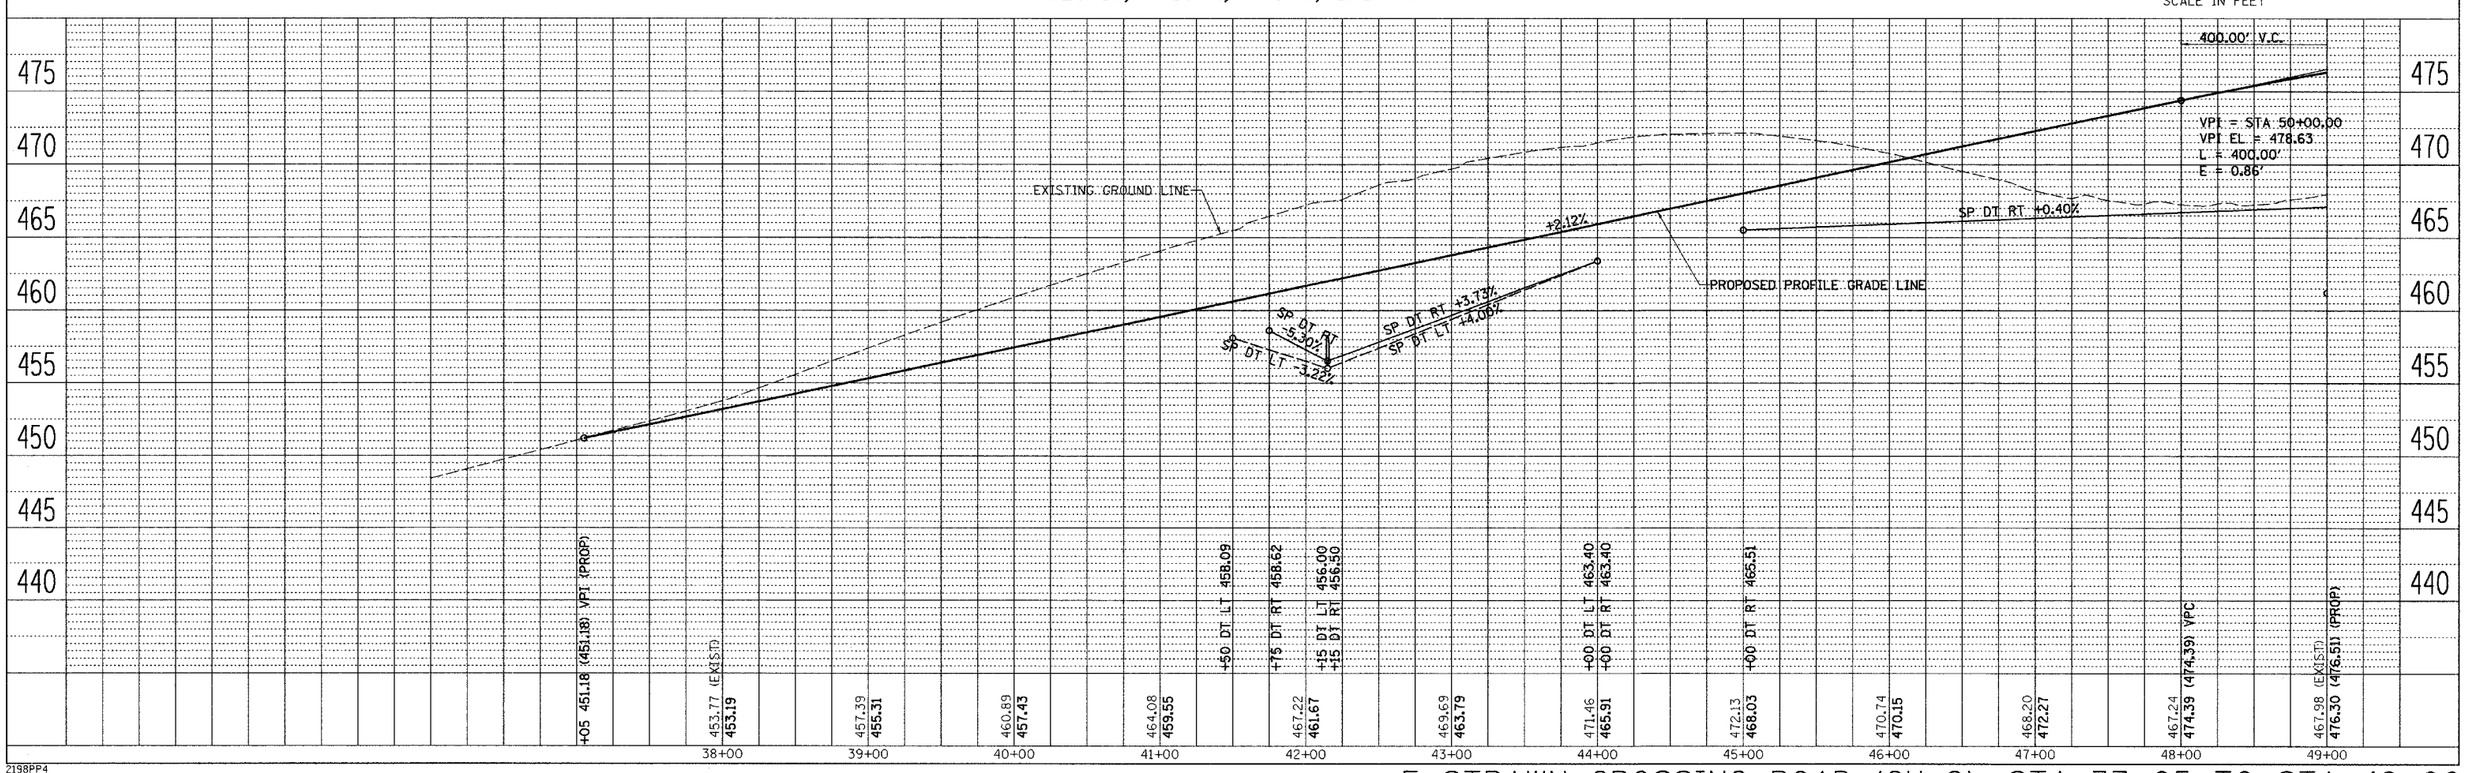

PLAN		BY	DATE
SURVEYED			
PLOTTED			
ALIGNMENT CHECKED			
RDWY CHECKED			
ROAD FILE NAME			
NOTE BOOK			
NO.			

PROFILE		BY	DATE
SURVEYED			
PLOTTED			
GRADES CHECKED			
RDWY CHECKED			
STRUCTURE NO.	047N76		
NOTE BOOK			
NO.			

2198PP4

E STRAWN CROSSING ROAD (CH 2), STA 37+05 TO STA 49+00