F.A. RTE.	SECTION	COUNTY	TOTAL SHEETS	SHEET NO.
•	02-00088-00-BR	MORGAN	76	19
STA. 165+00		TO STA.180+00		
FED. ROAD DIST. NO.	ILLINOIS	FED. AID PROJECT		

• COUNTY HIGHWAY 19 (FAS 611)

CONTRACT NO. 93388

SEC 7, T 16 N, R 9 W, 4TH PM

MORGAN COUNTY
SEC 8, T 16 N, R 9 W, 3RD PM

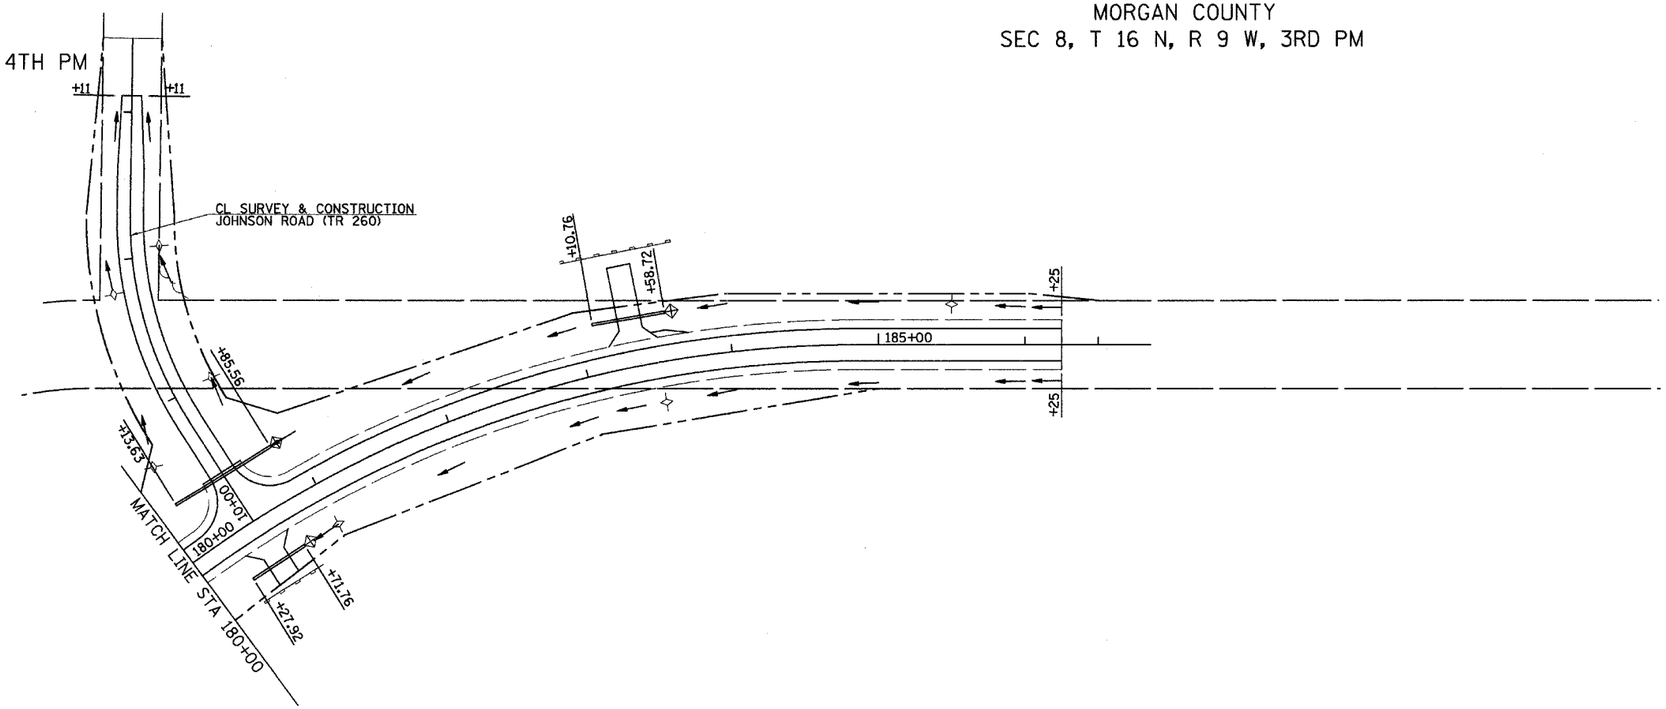

SEC 8, T 16 N, R 9 W, 3RD PM

N

50 0 50 100 150 200 250
SCALE IN FEET

LEGEND

- PERIMETER EROSION BARRIER
- EROSION CONTROL BLANKET
- AGGREGATE DITCH
- TEMPORARY DITCH CHECK
- INLET & PIPE PROTECTION
- STANDARD DITCH - FLOW LINE AND DIRECTION
- SPECIAL DITCH - FLOW LINE AND DIRECTION
- PROPOSED RIPRAP PLACEMENT

NOTE: TEMPORARY EROSION CONTROL SEEDING SHALL BE DONE IN ACCORDANCE WITH ARTICLE 280.04 OF THE STANDARD SPECIFICATIONS.

REVISIONS NAME	DATE

ILLINOIS DEPARTMENT OF TRANSPORTATION

STORM WATER POLLUTION PREVENTION PLAN
LITERBERRY-PRENTICE ROAD (CH 19)
SECTION 02-00088-00-BR
STA 180+00 TO STA 186+25

SCALE: VERT.
HORIZ.
DATE

DRAWN BY
CHECKED BY

2198S003