ROUTE NO.	SECTION	COUNTY	TOTAL SHEETS	SHEET NO.
CH 19	*	MORGAN	76	30
FED. ROAD DIST. NO. 7	ILLINOIS	PROJECT	RS-BRS-611(106)	

*02-00088-00-BR

93388

SHEET NO. 9
14 SHEETS

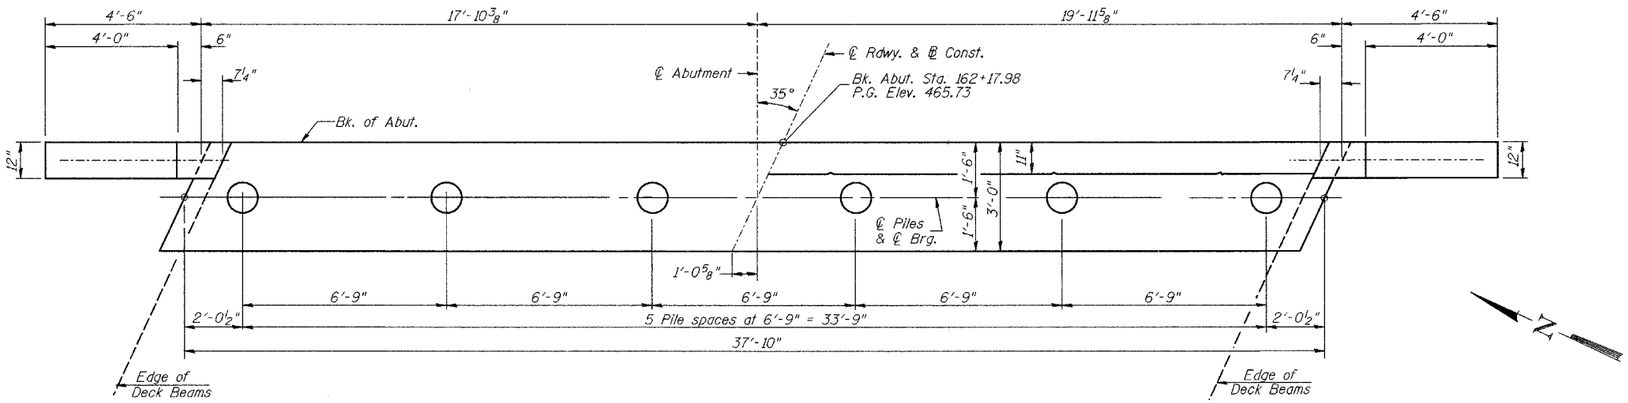

PLAN
(Showing Dimensions)

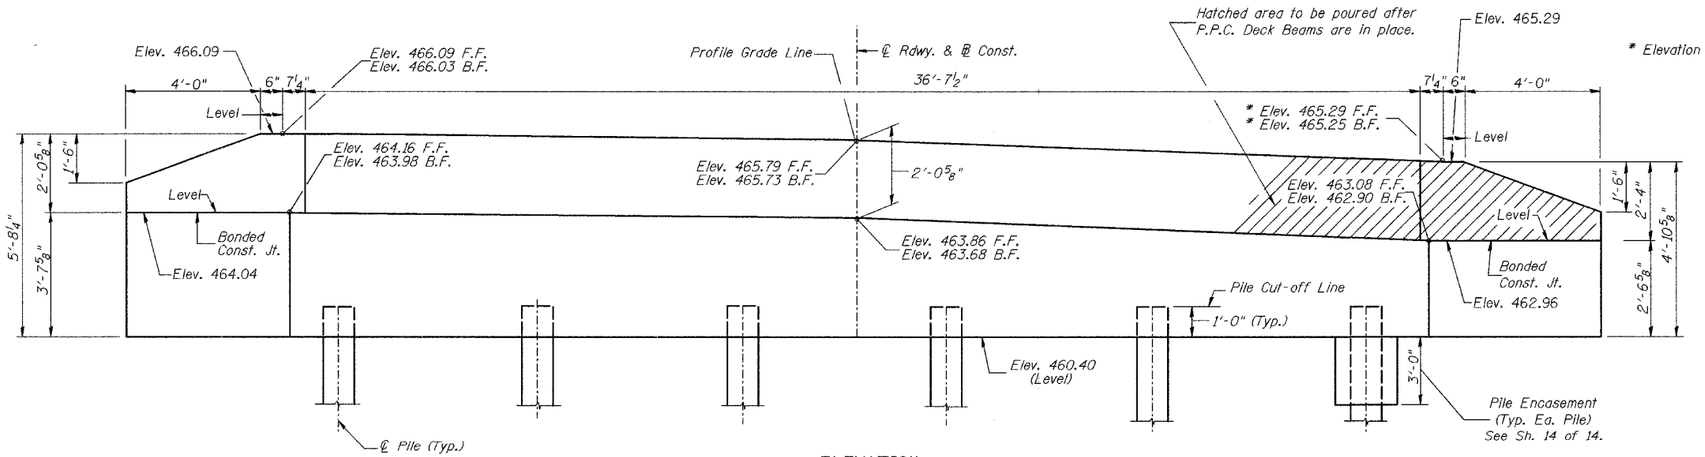

ELEVATION
(Front View of Abutment Showing Dimensions)

EAST ABUTMENT LAYOUT
C.H. 19 OVER CONOVER BRANCH
SECTION 02-00088-00-BR
MORGAN COUNTY
STATION 160+96.19

2198B009