F.A.P RTE.	SECTION	COUNTY	TOTAL SHEETS	SHEET NO.
774	•	EFFINGHAM	273	128

STA. 977+00.00 TO STA. 980+00.00

FED. ROAD DIST. NO. 7 | ILLINOIS | FED. AID PROJECT

•107WRS-1, 107BY, 107BY-1 & 107B-2

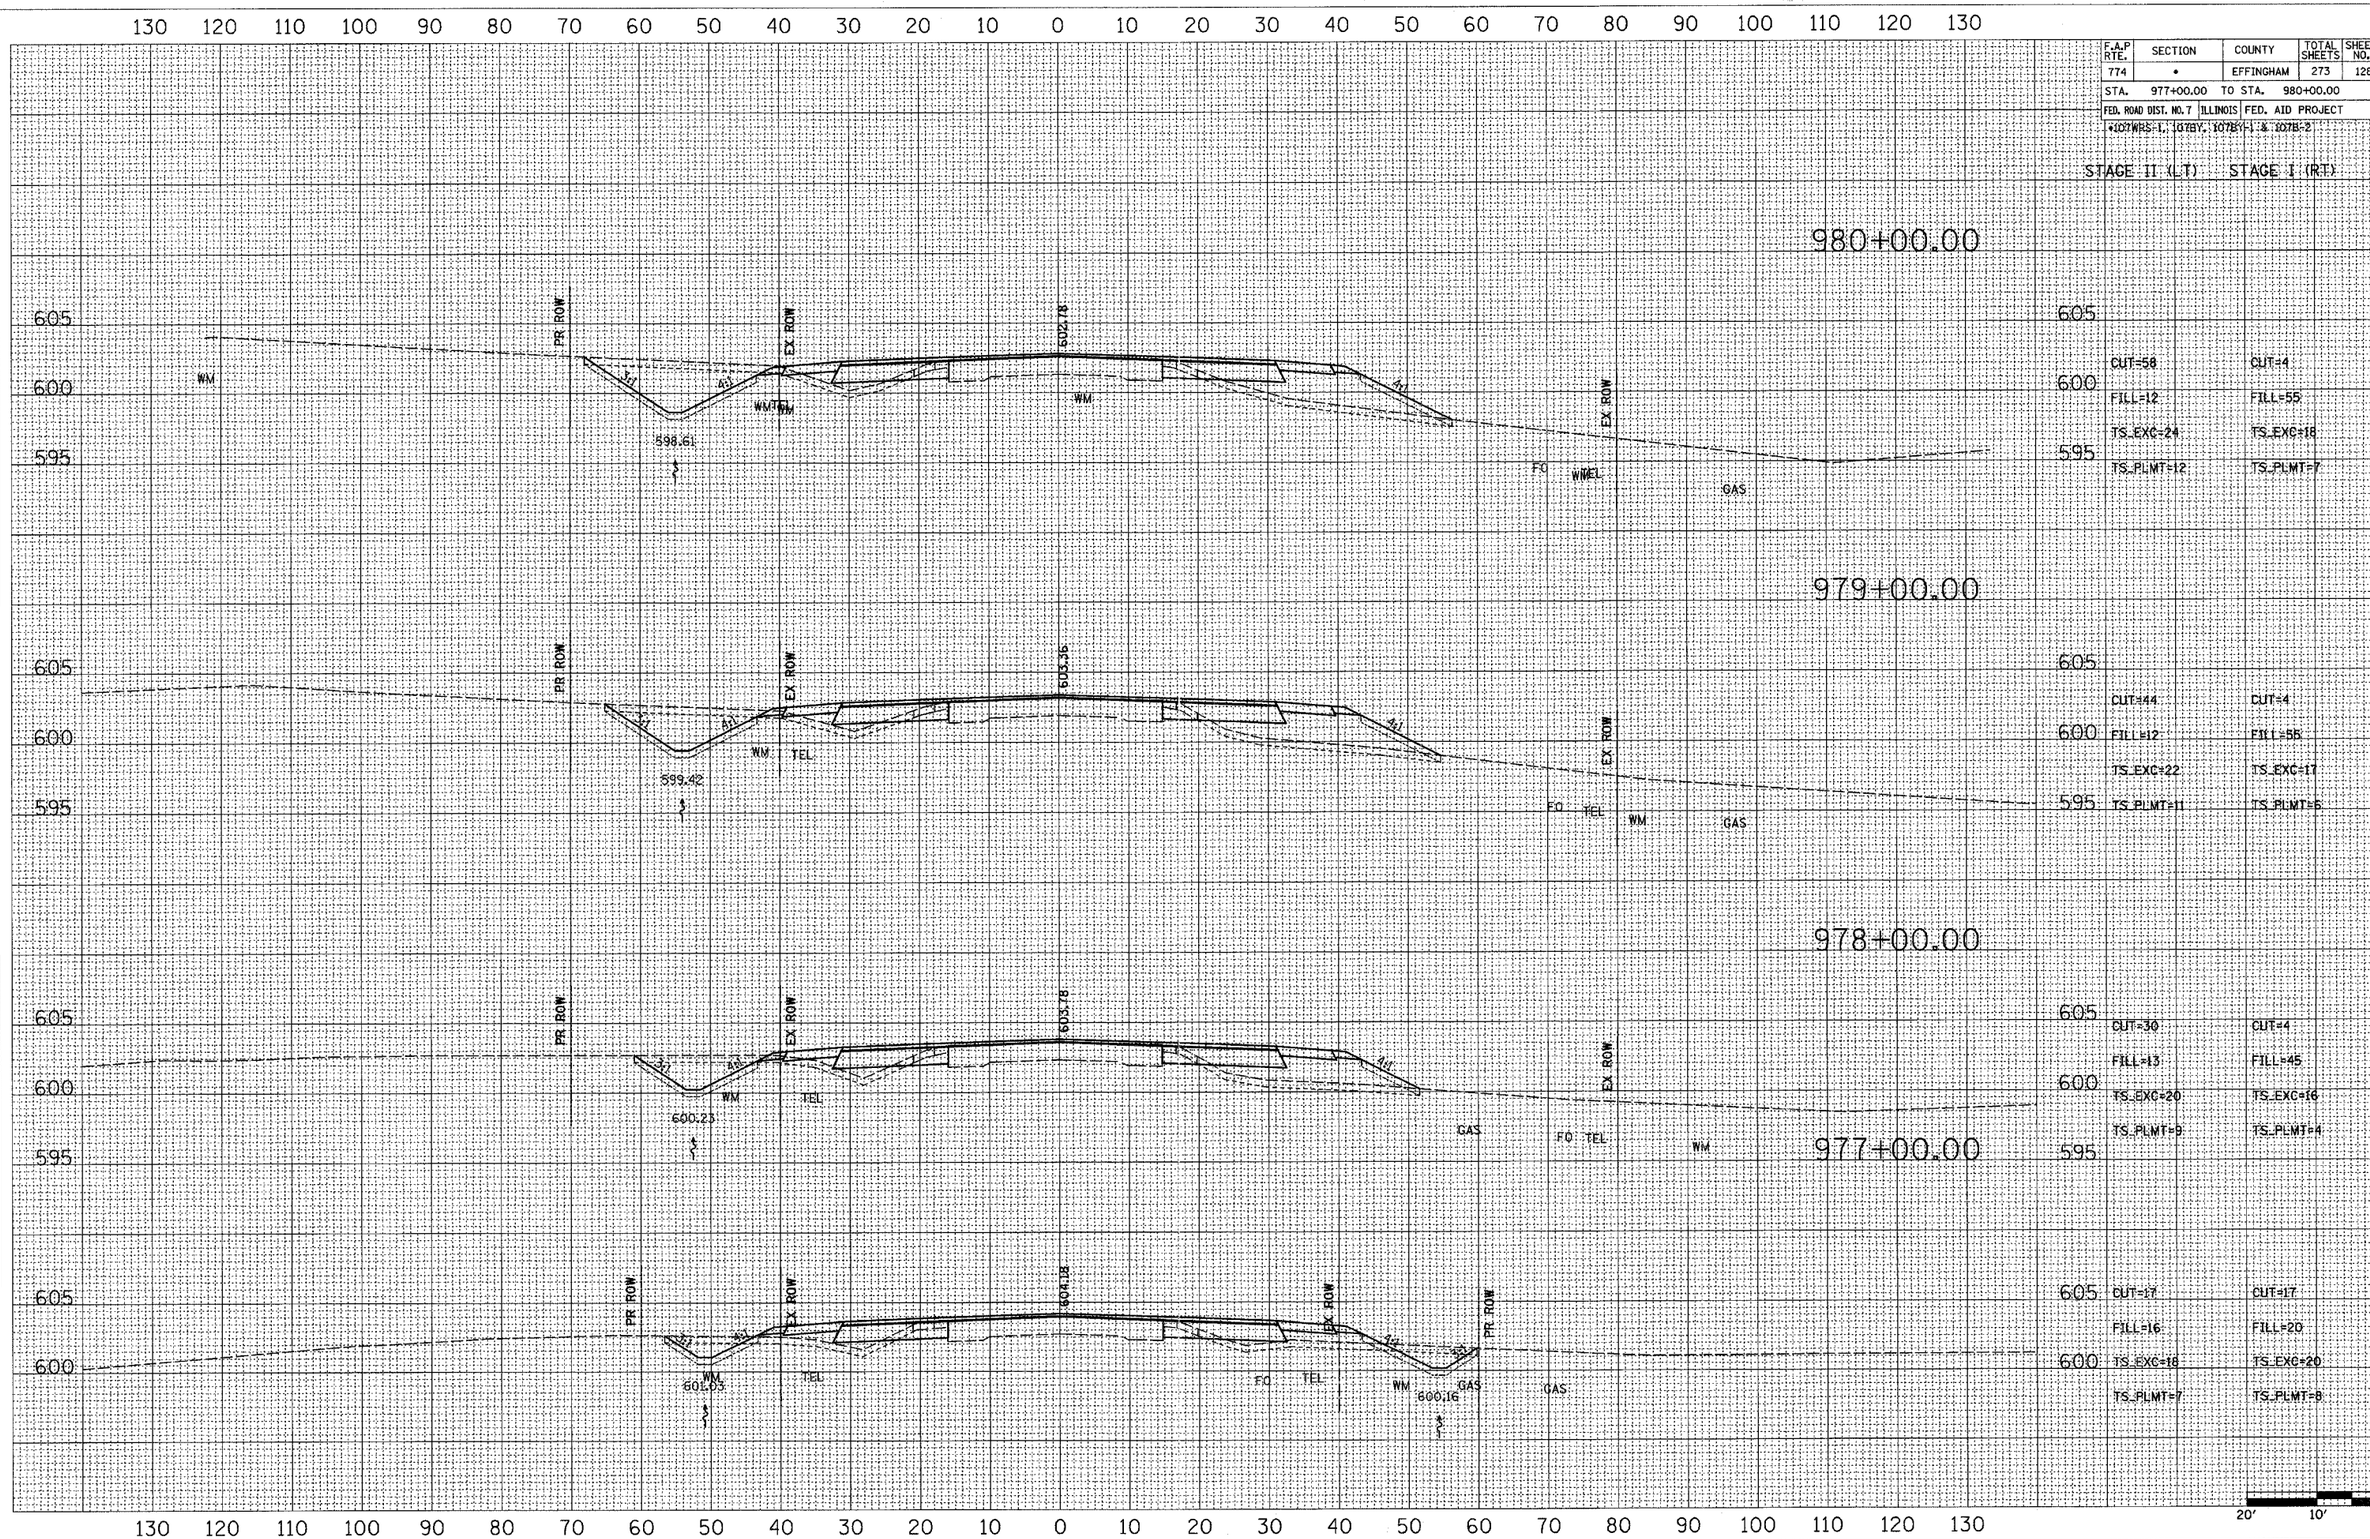

FINAL SURVEY | NOTE BOOK NO. | SURVEYED | PLOTTED | TEMPLATE | AREAS | AREAS CHECKED | BY | DATE

ORIGINAL SURVEY | NOTE BOOK NO. | SURVEYED | PLOTTED | TEMPLATE | AREAS | AREAS CHECKED | BY | DATE

BLANK, WESSELINK, COOK & ASSOCIATES ENGINEERS - CONSULTANTS DECATUR, ILLINOIS

F.A.P. 774 (IL 32/33) SEC 107WRS-1, 107BY, 107BY-1 & 107B-2 EFFINGHAM COUNTY