10/7/02
\0349903\ROW\ROWPLANS5-8.DGN

T 8 N–R 5 E 3rd P.M. SUMMIT TWP

F.A.P. RTE.	SECTION	COUNTY	TOTAL SHEETS	SHEET NO.
774	*	EFFINGHAM	273	265
FED. ROAD DIST. NO. 7	ILLINOIS	FED. AID PROJECT		

* 107WRS-1, 107BY, 107BY-1, 107B-2

CONTRACT NO. 94827

SHEET NO. 2
10 SHEETS

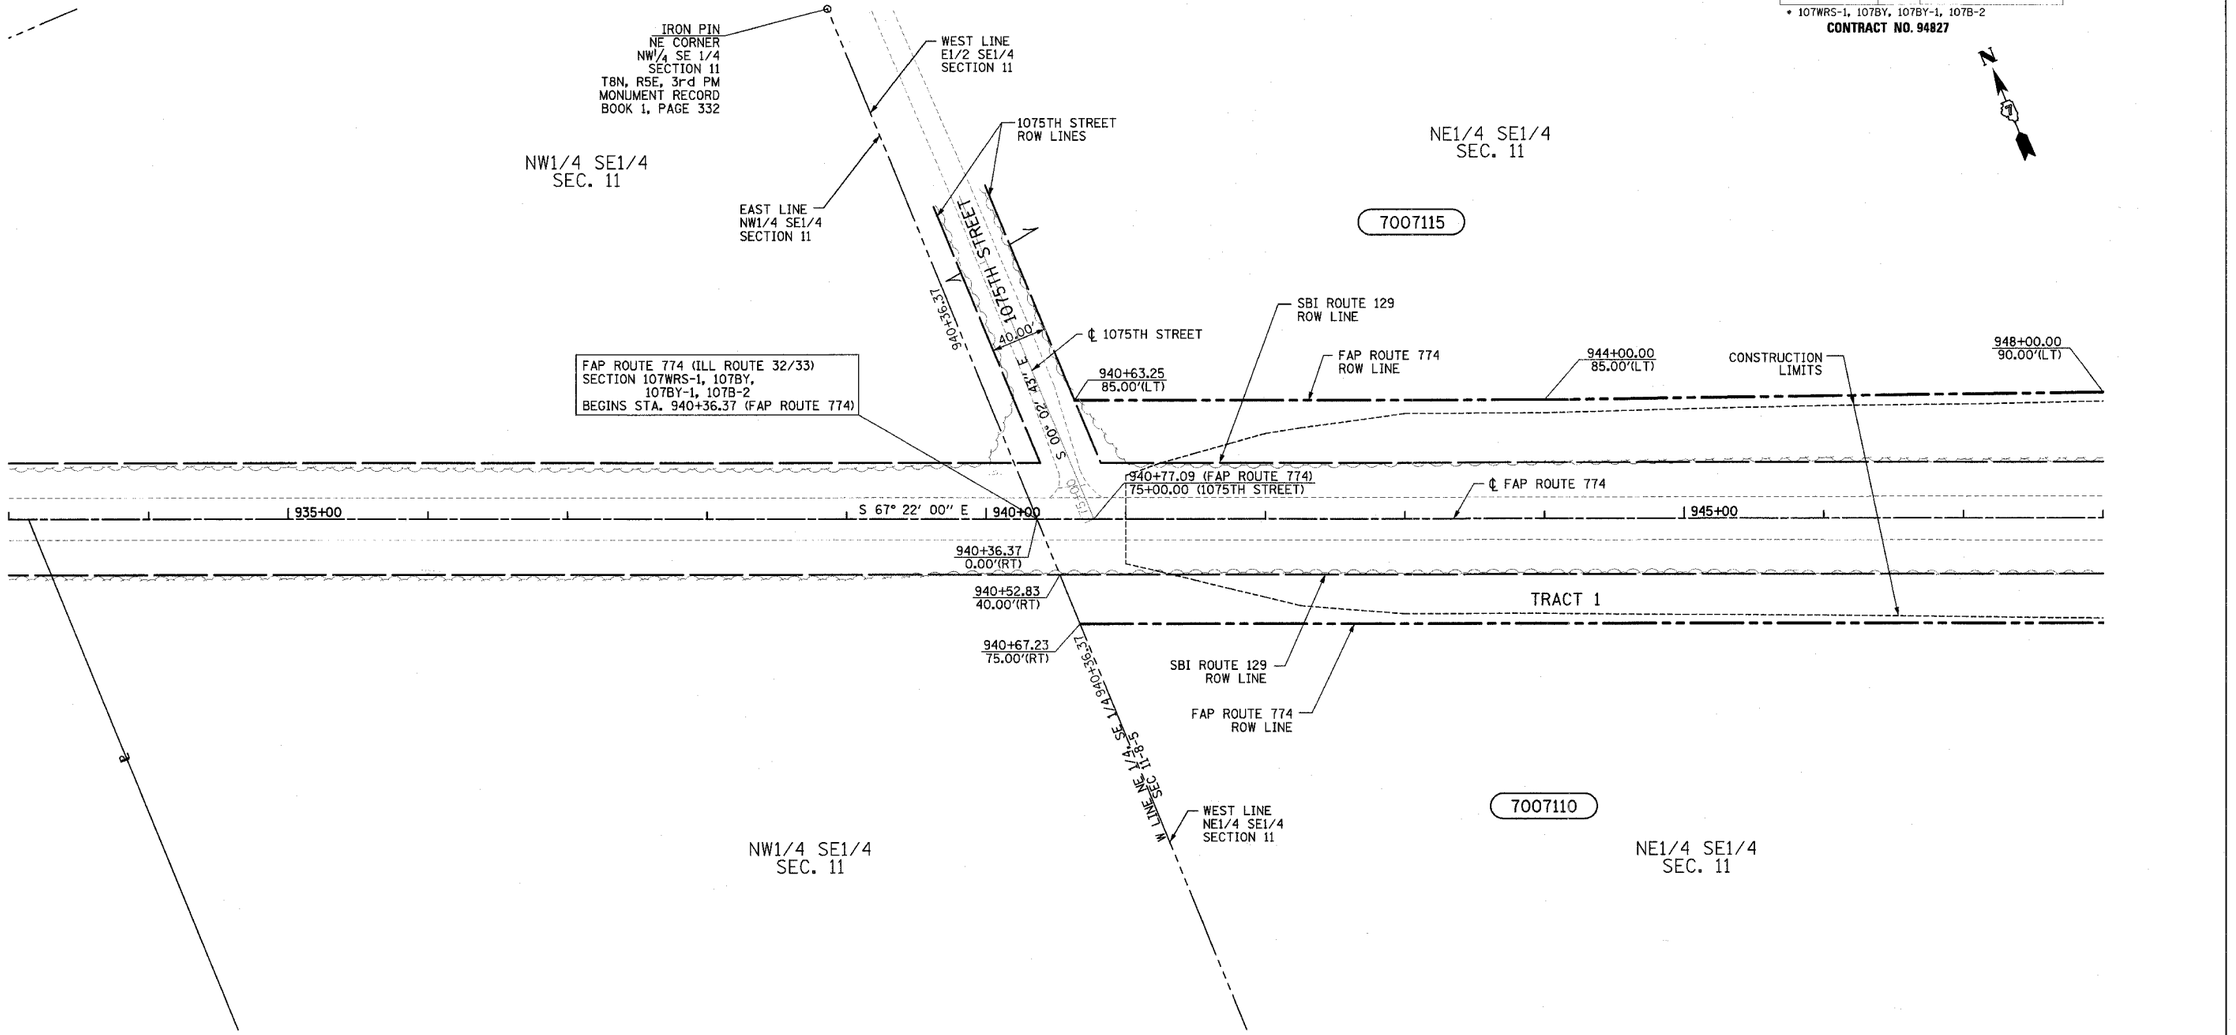

UTILITIES:

TELEPHONE- ILLINOIS CONSOLIDATED TELEPHONE COMPANY
VERIZON NORTH INC.

GAS- AMEREN CIPS

ELECTRICITY- NORRIS ELECTRIC COOPERATIVE
AMEREN CIPS

WATER- E J WATER CORPORATION
LAKE SARA AREA WATER COOPERATIVE, INC.
CITY OF EFFINGHAM

SEWER- CITY OF EFFINGHAM

T.V. CABLE- AT & T MEDIA SERVICE

DRAWN BY: NJV
WRITTEN BY: TLS
CHECKED BY: BKB
INSPECTED BY: RMD

JOB NO. R-97-007-00

PARCEL	OWNER	AREA TAKEN ADD	AREA TAKEN EXIST.	EASEMENT	REM. AREA	INST	RECORDED MICRO FILM NO	RECORDED DATE	RECORDED BOOK	RECORDED PAGE	EXCESS AREA	EXCESS SOLD
7007110	PAUL FRANKLIN WEBB	63,968	5,175	997	3,755,316							
	TRACT 1	54,524	5,175		2,247,646							
	TRACT 2	9,444			1,507,670							
7007115	PAUL WEBB	53,551	1,951		1,005,226							

CONTRACT NO. 94827
FIELD BOOK NO 449, 450, 451, 452 & 452B
(R) RECORDED DISTANCE

NOTE: ALL AREAS ARE IN SQUARE FEET UNLESS OTHERWISE NOTED.

NOTE:
BEARINGS ARE REFERENCED TO THE ILLINOIS STATE PLANE COORDINATE SYSTEM EAST ZONE DATUM OF 1983

RIGHT OF WAY PLANS
FAP ROUTE 774

PROJECT	SECTION	107WRS-1 107BY, 107BY-1 107B-2	
STATION	940+36.37	TO	
STATION	948+00.00		
COUNTY	EFFINGHAM		
SCALE	1"=50'	SHEET 2 OF 10	

BLANK, WESSELINK, COOK & ASSOCIATES ENGINEERS - CONSULTANTS DECATUR, ILLINOIS

F.A.P. 774 (IL RTE 32/33) SEC 107WRS-1, 107BY, 107BY-1 & 107B-2

EFFINGHAM COUNTY