FAU ROUTE	SECTION	COUNTY	TOTAL SHEETS
9376	00-00017-RP	ST CLAIR	33
STA 29+00	TO STA. 33+00		
STREET PLAN AND PROFILE			
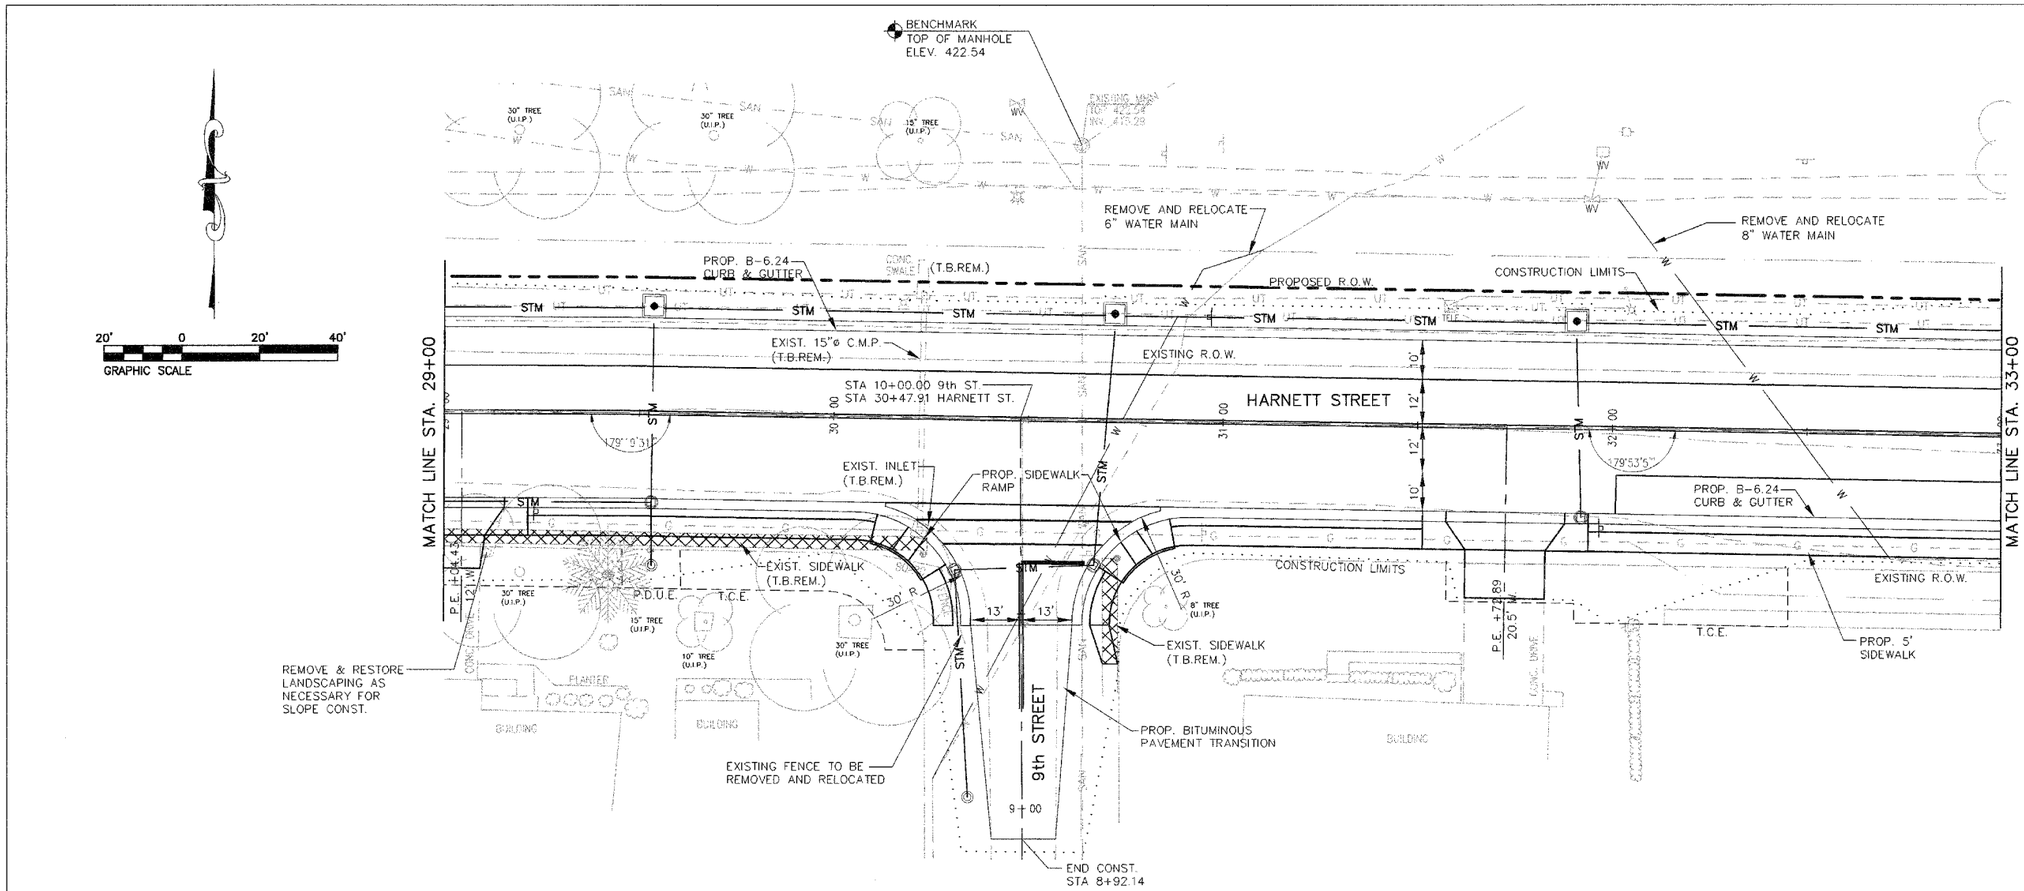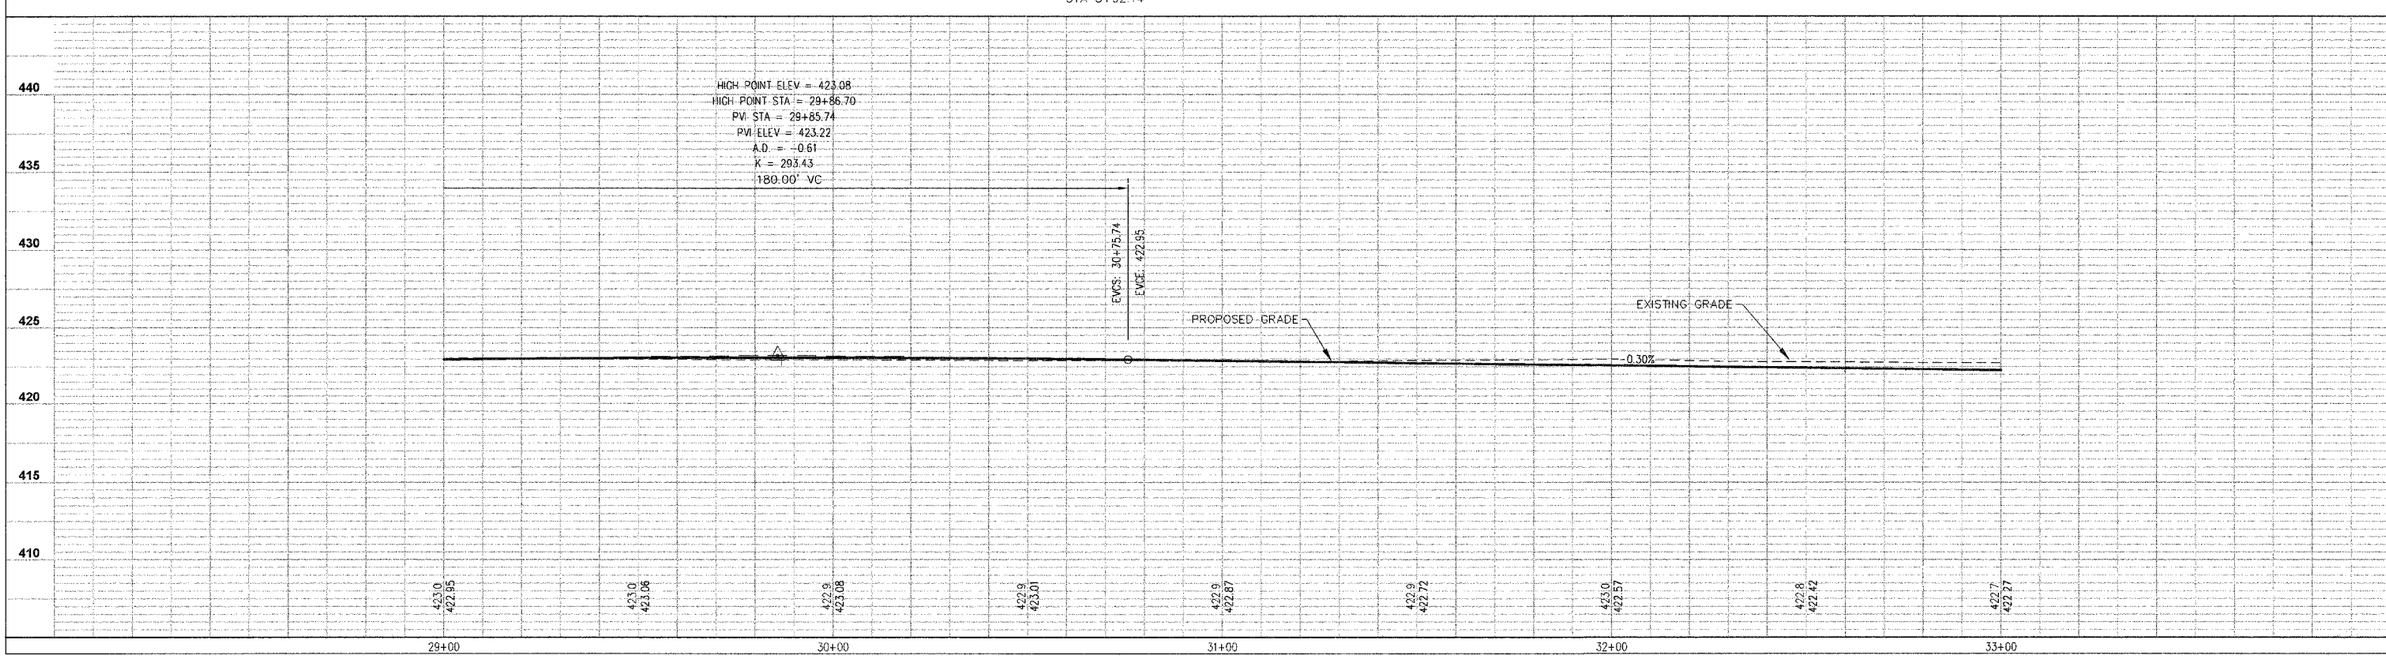
CONTRACT NO. 97242