F.A.U. RTE.	SECTION	COUNTY	TOTAL SHEETS	SHEET NO.
9097	02-00183-00-TL	MADISON	16	9
FED. ROAD DIST. NO.	ILLINOIS	FED. AID PROJECT		

CONTRACT NO. 97243

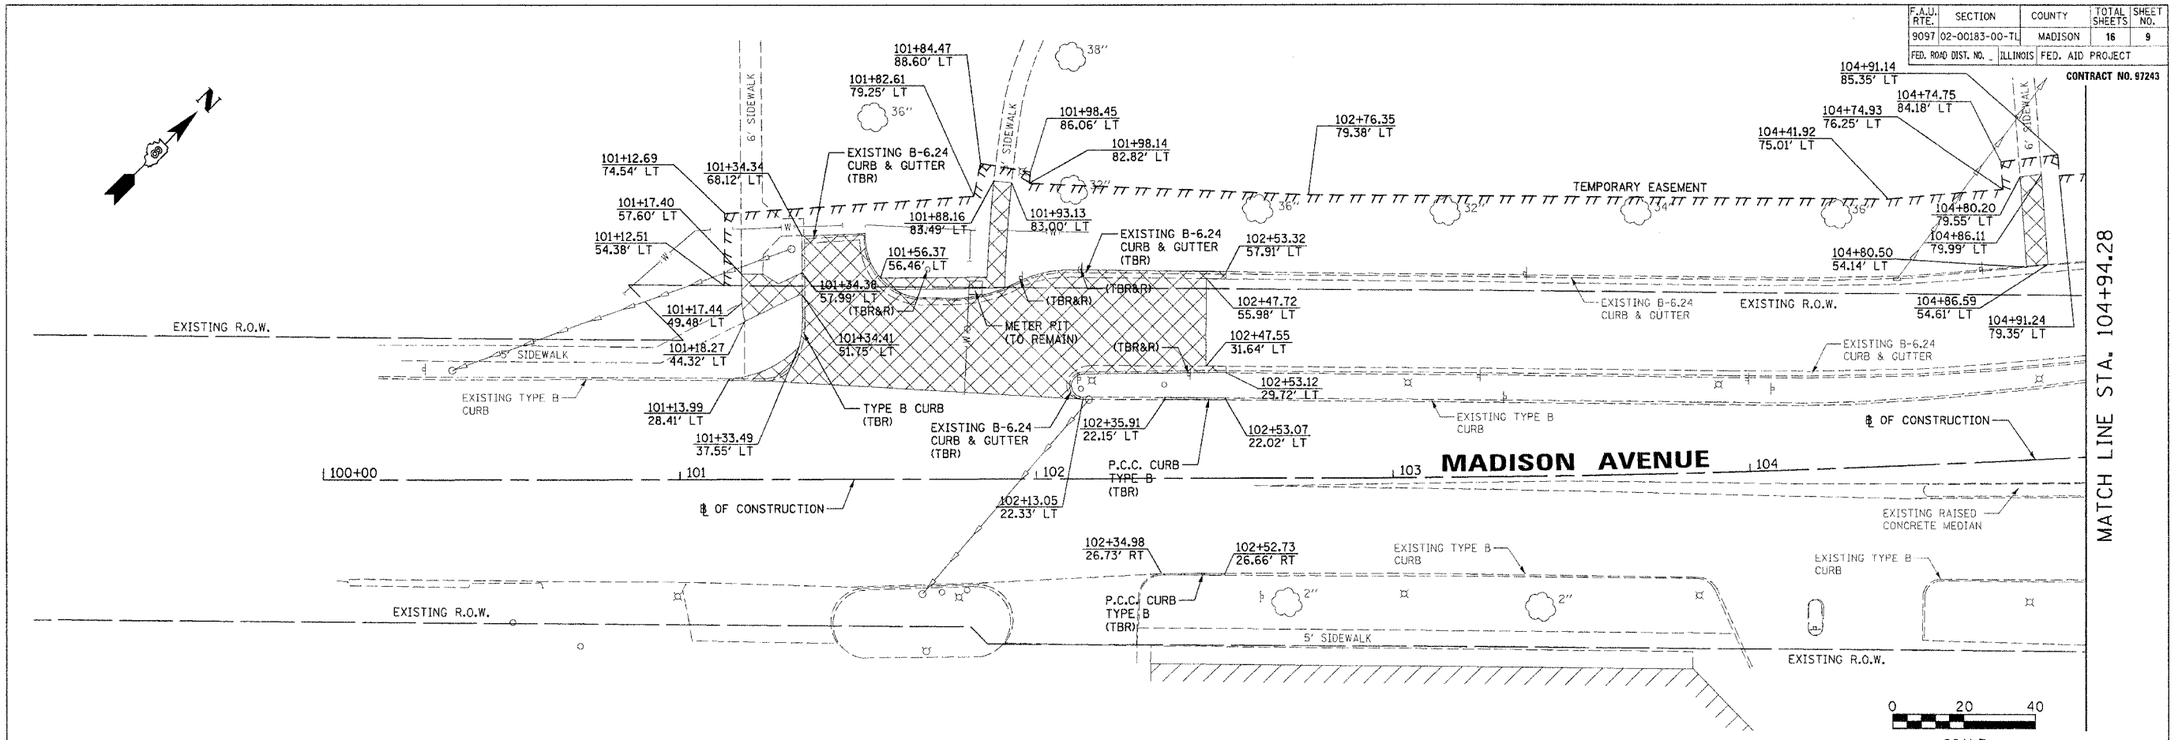

FINAL SURVEY — BY — DATE
SURVEYED
PLOTTED
NOTE BOOK
TEMPLATE
AREAS
AREAS CHECKED
NO.

ORIGINAL SURVEY — BY — DATE
SURVEYED
PLOTTED
NOTE BOOK
TEMPLATE
AREAS
AREAS CHECKED
NO.

430 425 420 415 410 405 400

Juneau Associates, Inc. P.C.
CONSULTING ENGINEERS AND LAND SURVEYORS
2100 State Street, P.O. Box 1325, Granite City, Illinois 62040
Phone: (618)877-2400/(618)452-5535 Fax: (618)452-0541
100 North Research Drive, Edwardsville, Illinois 62025
Phone: (618)655-0900/(618) 659-0800 Fax: (618)655-0941

REMOVAL
GRANITE CITY SENIOR HIGH SCHOOL
GRANITE CITY, ILLINOIS
SECTION No. 02-00183-00-TL

REVISIONS				SCALE: 1 Inch = 20 feet				
NO.	DATE	BY	REMARKS	DSN. BY:	BFK	DATE:	11/18/04	SHEET
				DWN. BY:	WRC	DATE:	11/18/04	9
				CHK'D:	BFK	DATE:	11/18/04	
DWG. NO.				JOB NO.	020210	DGN. NAME:	GCHS_PLAN	OF 16 SHTS