F.A.U. RTE.	SECTION	COUNTY	TOTAL SHEETS	SHEET NO.
9097	02-00183-00-TL	MADISON	16	10
FED. ROAD DIST. NO. _	ILLINOIS	FED. AID PROJECT		

CONTRACT NO. 97243

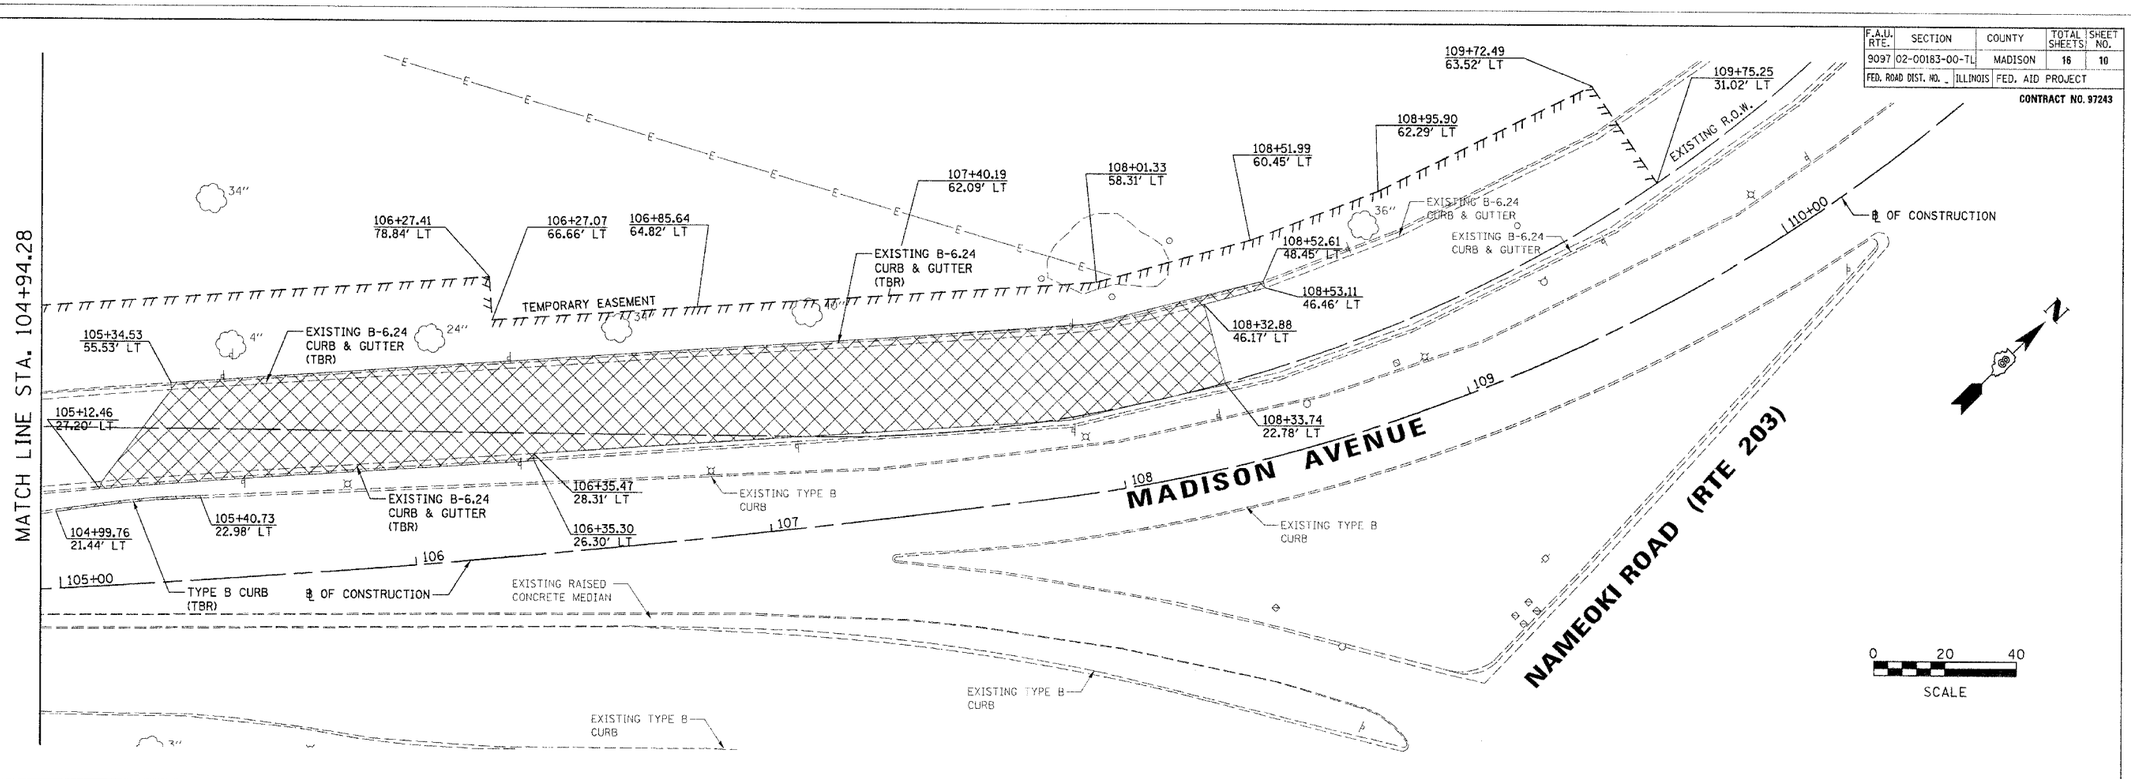

FINAL SURVEY — DATE — BY — SURVEYED — PLOTTED — NOTE BOOK — TEMPLATE — AREAS — AREAS CHECKED — NO.

ORIGINAL SURVEY — DATE — BY — SURVEYED — PLOTTED — NOTE BOOK — TEMPLATE — AREAS — AREAS CHECKED — NO.

430 425 420 415 410 405 400

Juneau Associates, Inc. P.C.
CONSULTING ENGINEERS AND LAND SURVEYORS
2100 State Street, P.O. Box 1325, Granite City, Illinois 62040, Phone:(618)877-1400/(618)452-5335, Fax:(618)452-0941
100 North Research Drive, Edwardsville, Illinois 62025, Phone: (618)659-0900/(618) 659-0900, Fax: (618)659-0941

REMOVAL
GRANITE CITY SENIOR HIGH SCHOOL
GRANITE CITY, ILLINOIS
SECTION No. 02-00183-00-TL

REVISIONS			
NO.	DATE	BY	REMARKS
DWG. NO.			

SCALE: 1 Inch = 20 feet

DSN. BY:	BFK	DATE:	11/18/04	SHEET 10
DWN. BY:	WRC	DATE:	11/18/04	
CHK'D:	BFK	DATE:	11/18/04	
JOB NO.	020210	DGN. NAME:	GCHS_PLAN	OF 16 SHTS