CONTRACT NO. 97244

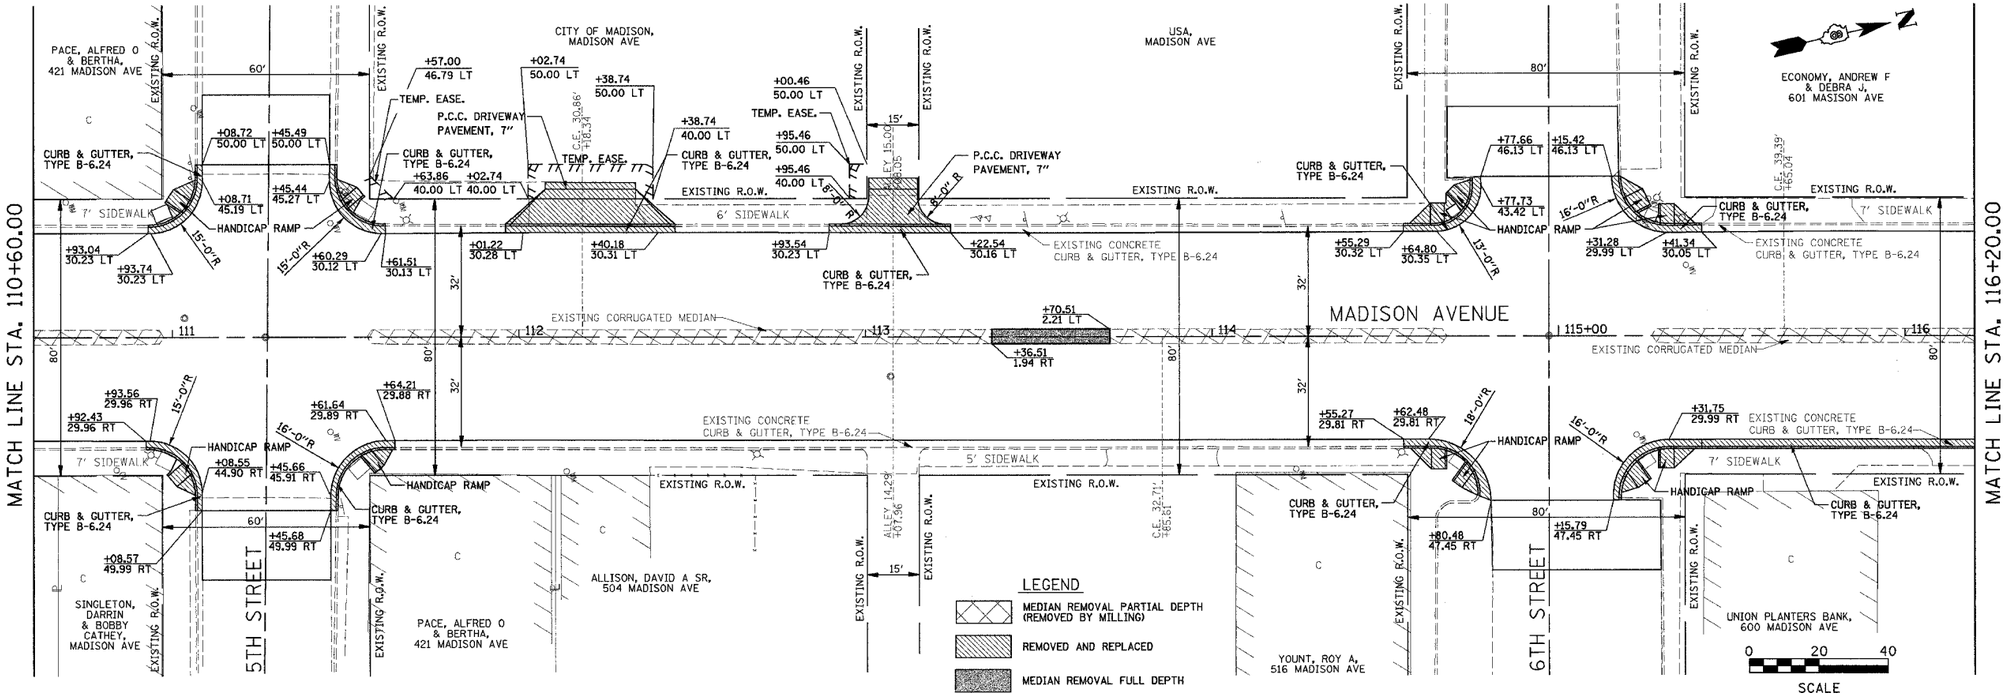

TBM "M" IN MUELLER ON HYDRANT IN NW CORNER OF MADISON AVENUE AND 5TH STREET. ELEV. 417.01
TBM CUT "D" ON SE CORNER OF CONC. BASE OF TRAFFIC CONTROL BOX IN NW CORNER OF MADISON AVE AND 6TH ST. ELEV. 415.48

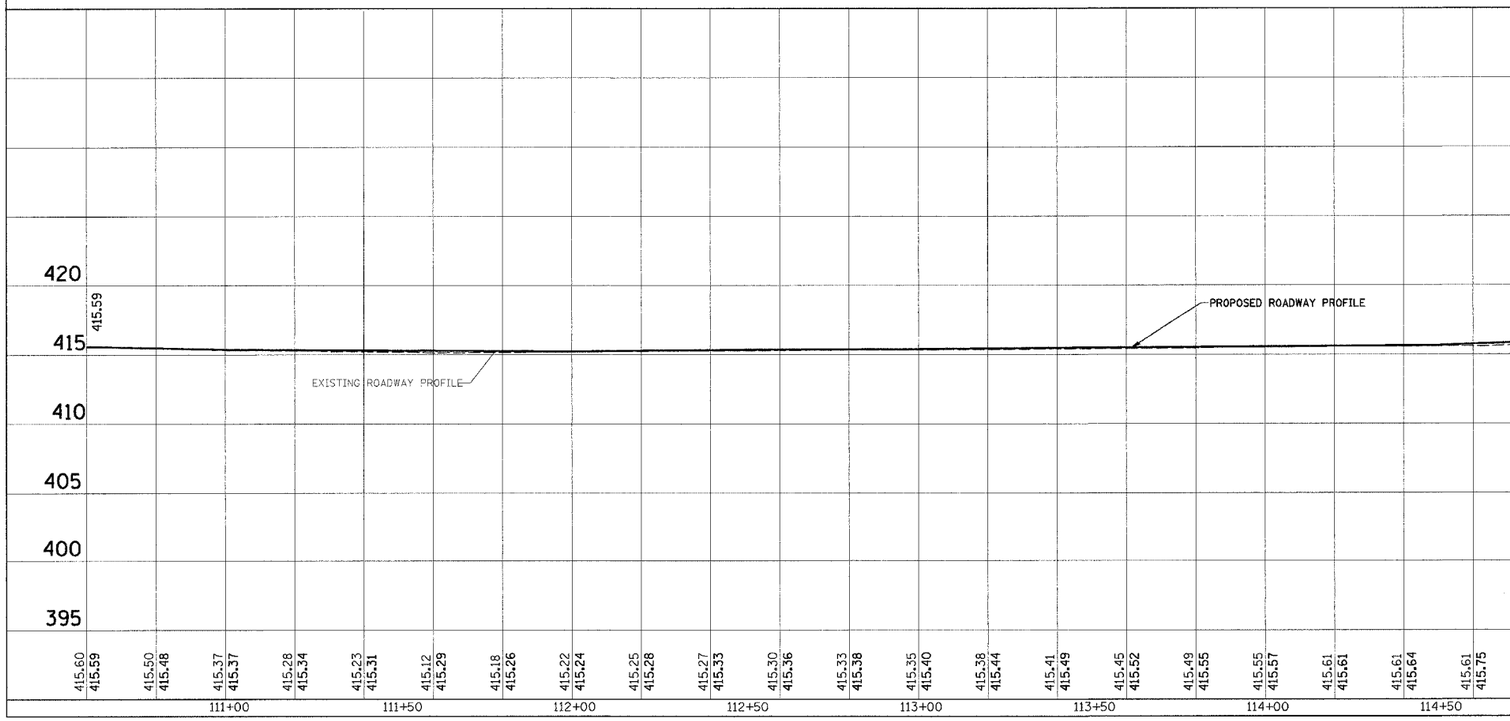

ORIGINAL SURVEY	BY	DATE
SURVEYED		
PLOTTED		
NOTE BOOK		
TEMPLATE		
AREAS		
AREAS CHECKED		
NO.		

FINAL SURVEY	BY	DATE
SURVEYED		
PLOTTED		
NOTE BOOK		
TEMPLATE		
AREAS		
AREAS CHECKED		
NO.		

Juneau Associates, Inc. P.C.
CONSULTING ENGINEERS AND LAND SURVEYORS
210 State Street, P.O. Box 1328, Granite City, Illinois 62040, Phone:(618)877-1400/(618)452-5529, Fax:(618)452-5541
100 North Research Drive, Edwardsville, Illinois 62025, Phone: (618)659-2900/(618) 655-0900, Fax (618)659-0941

PLAN AND PROFILE
F.A.U. ROUTE 9097
MADISON AVENUE
MADISON, ILLINOIS
SECTION No. 02-00051-00-RS

REVISIONS			
NO.	DATE	BY	REMARKS
DWG. NO.			

SCALE: 1 Inch = 20 feet

DSN. BY:	BFK	DATE:	10/15/04	SHEET 16
DWN. BY:	DAN	DATE:	10/15/04	
CHK'D:	BFK	DATE:	10/15/04	
JOB NO.	E031013	DGN. NAME:	PLAN_03	OF 56 SHTS