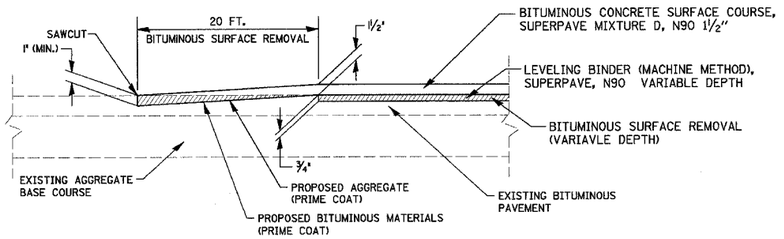

BITUMINOUS BUTT JOINT DETAIL
N.T.S.

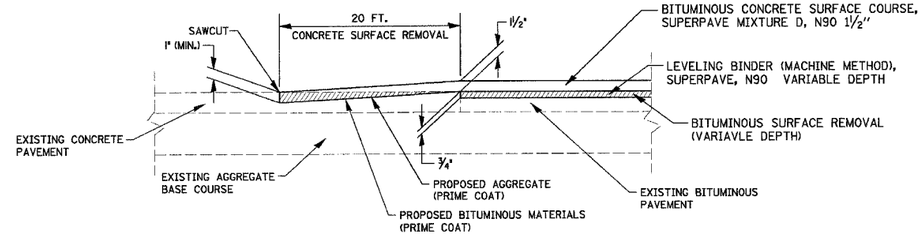

CONCRETE BUTT JOINT DETAIL
N.T.S.

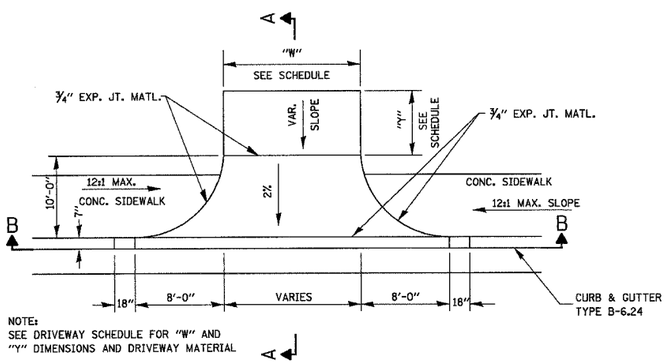

NOTE:
SEE DRIVEWAY SCHEDULE FOR "W" AND "Y" DIMENSIONS AND DRIVEWAY MATERIAL

ENTRANCE DETAIL
N.T.S.
(ALLEYS @ STA. 113+08.05 LT & STA. 116+86.96 RT)

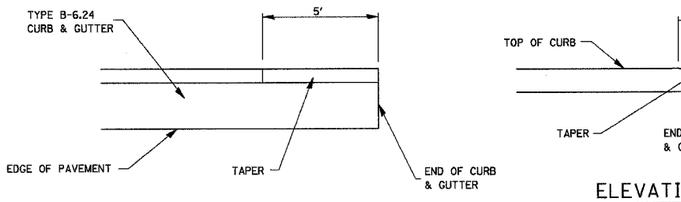

PLAN

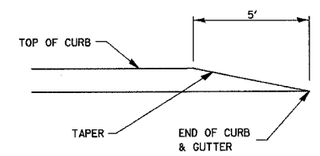

ELEVATION

CURB AND GUTTER TERMINI
N.T.S.

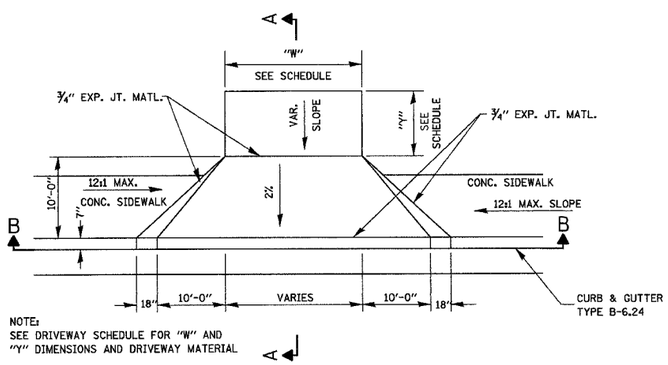

NOTE:
SEE DRIVEWAY SCHEDULE FOR "W" AND "Y" DIMENSIONS AND DRIVEWAY MATERIAL

ENTRANCE DETAIL
N.T.S.

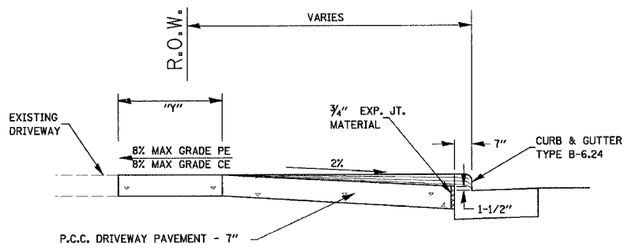

SECTION A-A
N.T.S.

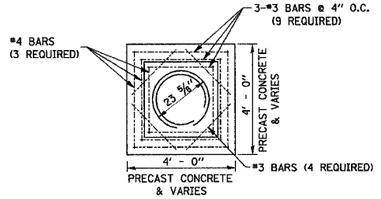

CONCRETE LID PLAN
N.T.S.

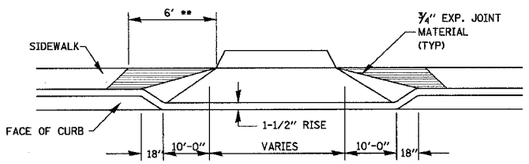

SECTION B-B
N.T.S.

** SLOPE SIDEWALK AT A 12:1 MAXIMUM TO MATCH DRIVEWAY APRON ELEVATION (TYPICAL BOTH SIDES)

FINAL SURVEY	DATE	BY
SURVEYED		
PLOTTED		
NOTE BOOK	TEMPLATE	
NO.	AREAS CHECKED	

ORIGINAL SURVEY	DATE	BY
SURVEYED		
PLOTTED		
NOTE BOOK	TEMPLATE	
NO.	AREAS CHECKED	

Juneau Associates, Inc. P.C.
CONSULTING ENGINEERS AND LAND SURVEYORS
2100 State Street, P.O. Box 1525, Granite City, Illinois 62040, Phone:(618)877-1400/(618)452-5525, Fax:(618)452-0541
100 North Kenworth Drive, Edwardsville, Illinois 62025, Phone: (618)656-0900/(618) 659-0900, Fax: (618)655-0941

MISCELLANEOUS DETAILS
F.A.U. ROUTE 9097
MADISON AVENUE
MADISON, ILLINOIS
SECTION No. 02-00051-00-RS

REVISIONS			
NO.	DATE	BY	REMARKS

DWG. NO.

SCALE: NOT TO SCALE

DSN. BY:	BFK	DATE:	10/15/04	SHEET 28
DWN. BY:	JJB	DATE:	10/15/04	
CHK'D:	BFK	DATE:	10/15/04	
JOB NO.	E031013	DGN. NAME:	MISC.DTLS	OF 56 SHTS