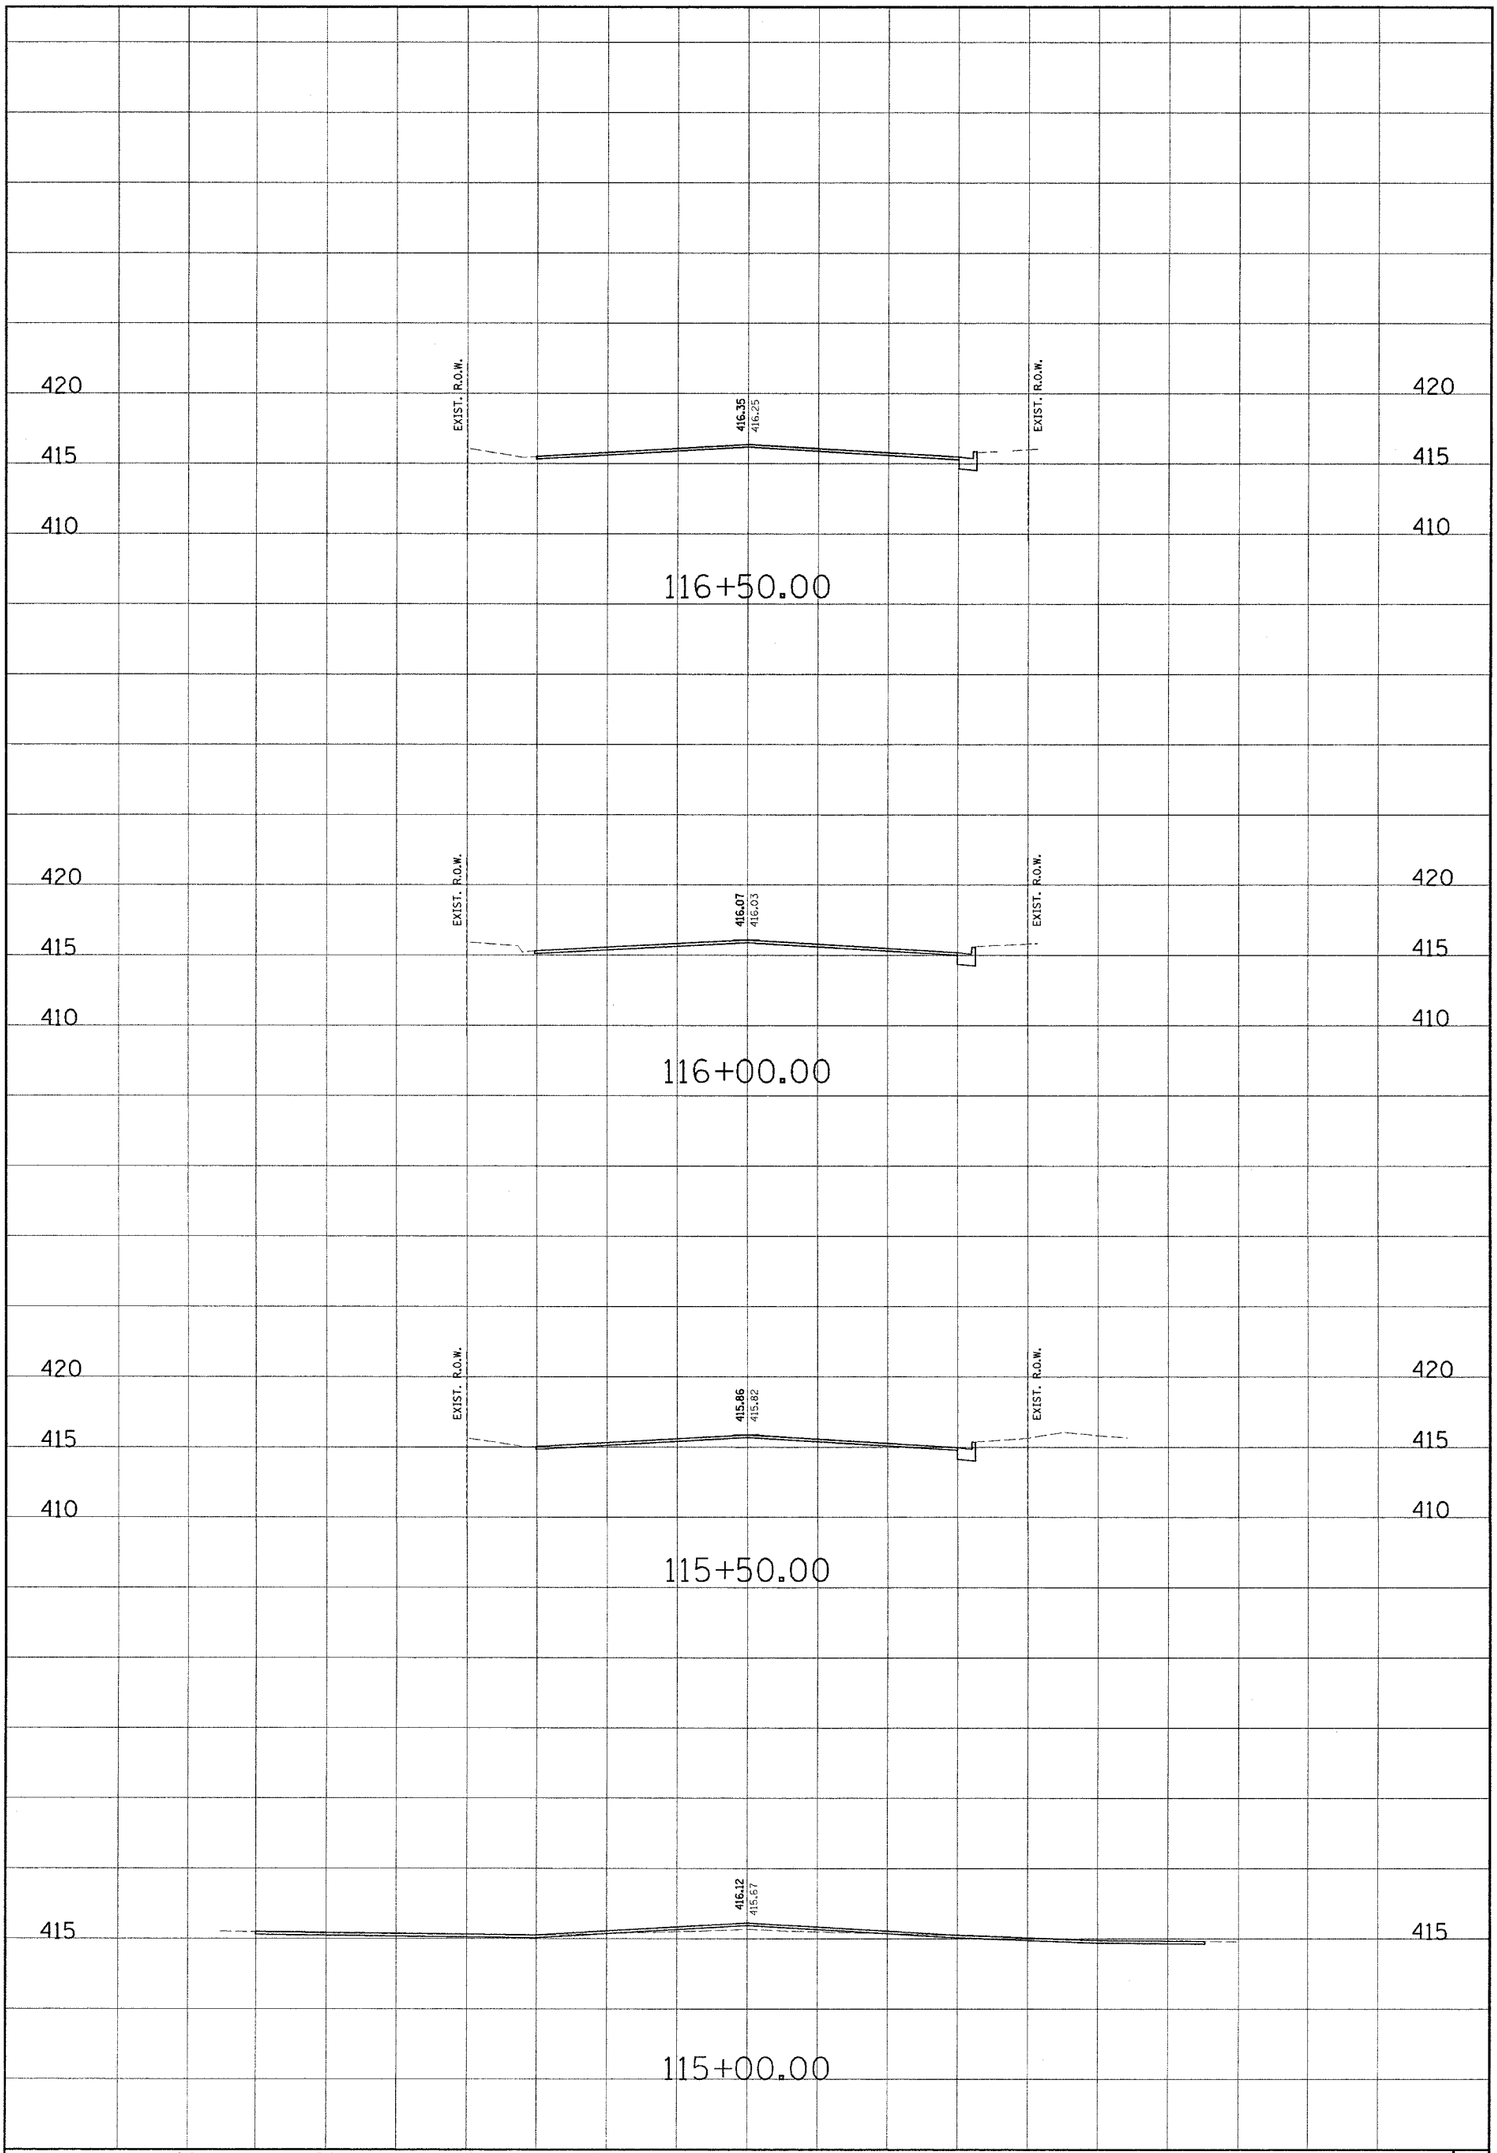

MADISON AVENUE CROSS SECTIONS

SHEET No. 36 OF 56 SHEETS

HORZ. 1inch = 10 feet
VERT. 1inch = 5 feet

DATE: 6/25/2003

JOB NO. 97244

DRN. BY: BPK

CHK. BY: SAS

DSN. BY: SAS

Juneau Associates, Inc. P.C.
CONSULTING ENGINEERS AND LAND SURVEYORS

2106 State Street, P.O. Box 1321
Granite City, Illinois 62040
Phone:(618)877-1460/(618)451-5626
Fax:(618)452-5641

100 North Basswith Drive
Edwardsville, Illinois 62025
Phone: (618)659-0800/(618) 655-0800
Fax: (618)659-0941

CLIENT/PROJECT :

MADISON AVENUE IMPROVEMENT

REVISIONS			
NO.	DATE	BY	REMARKS

CONTRACT NO. 97244