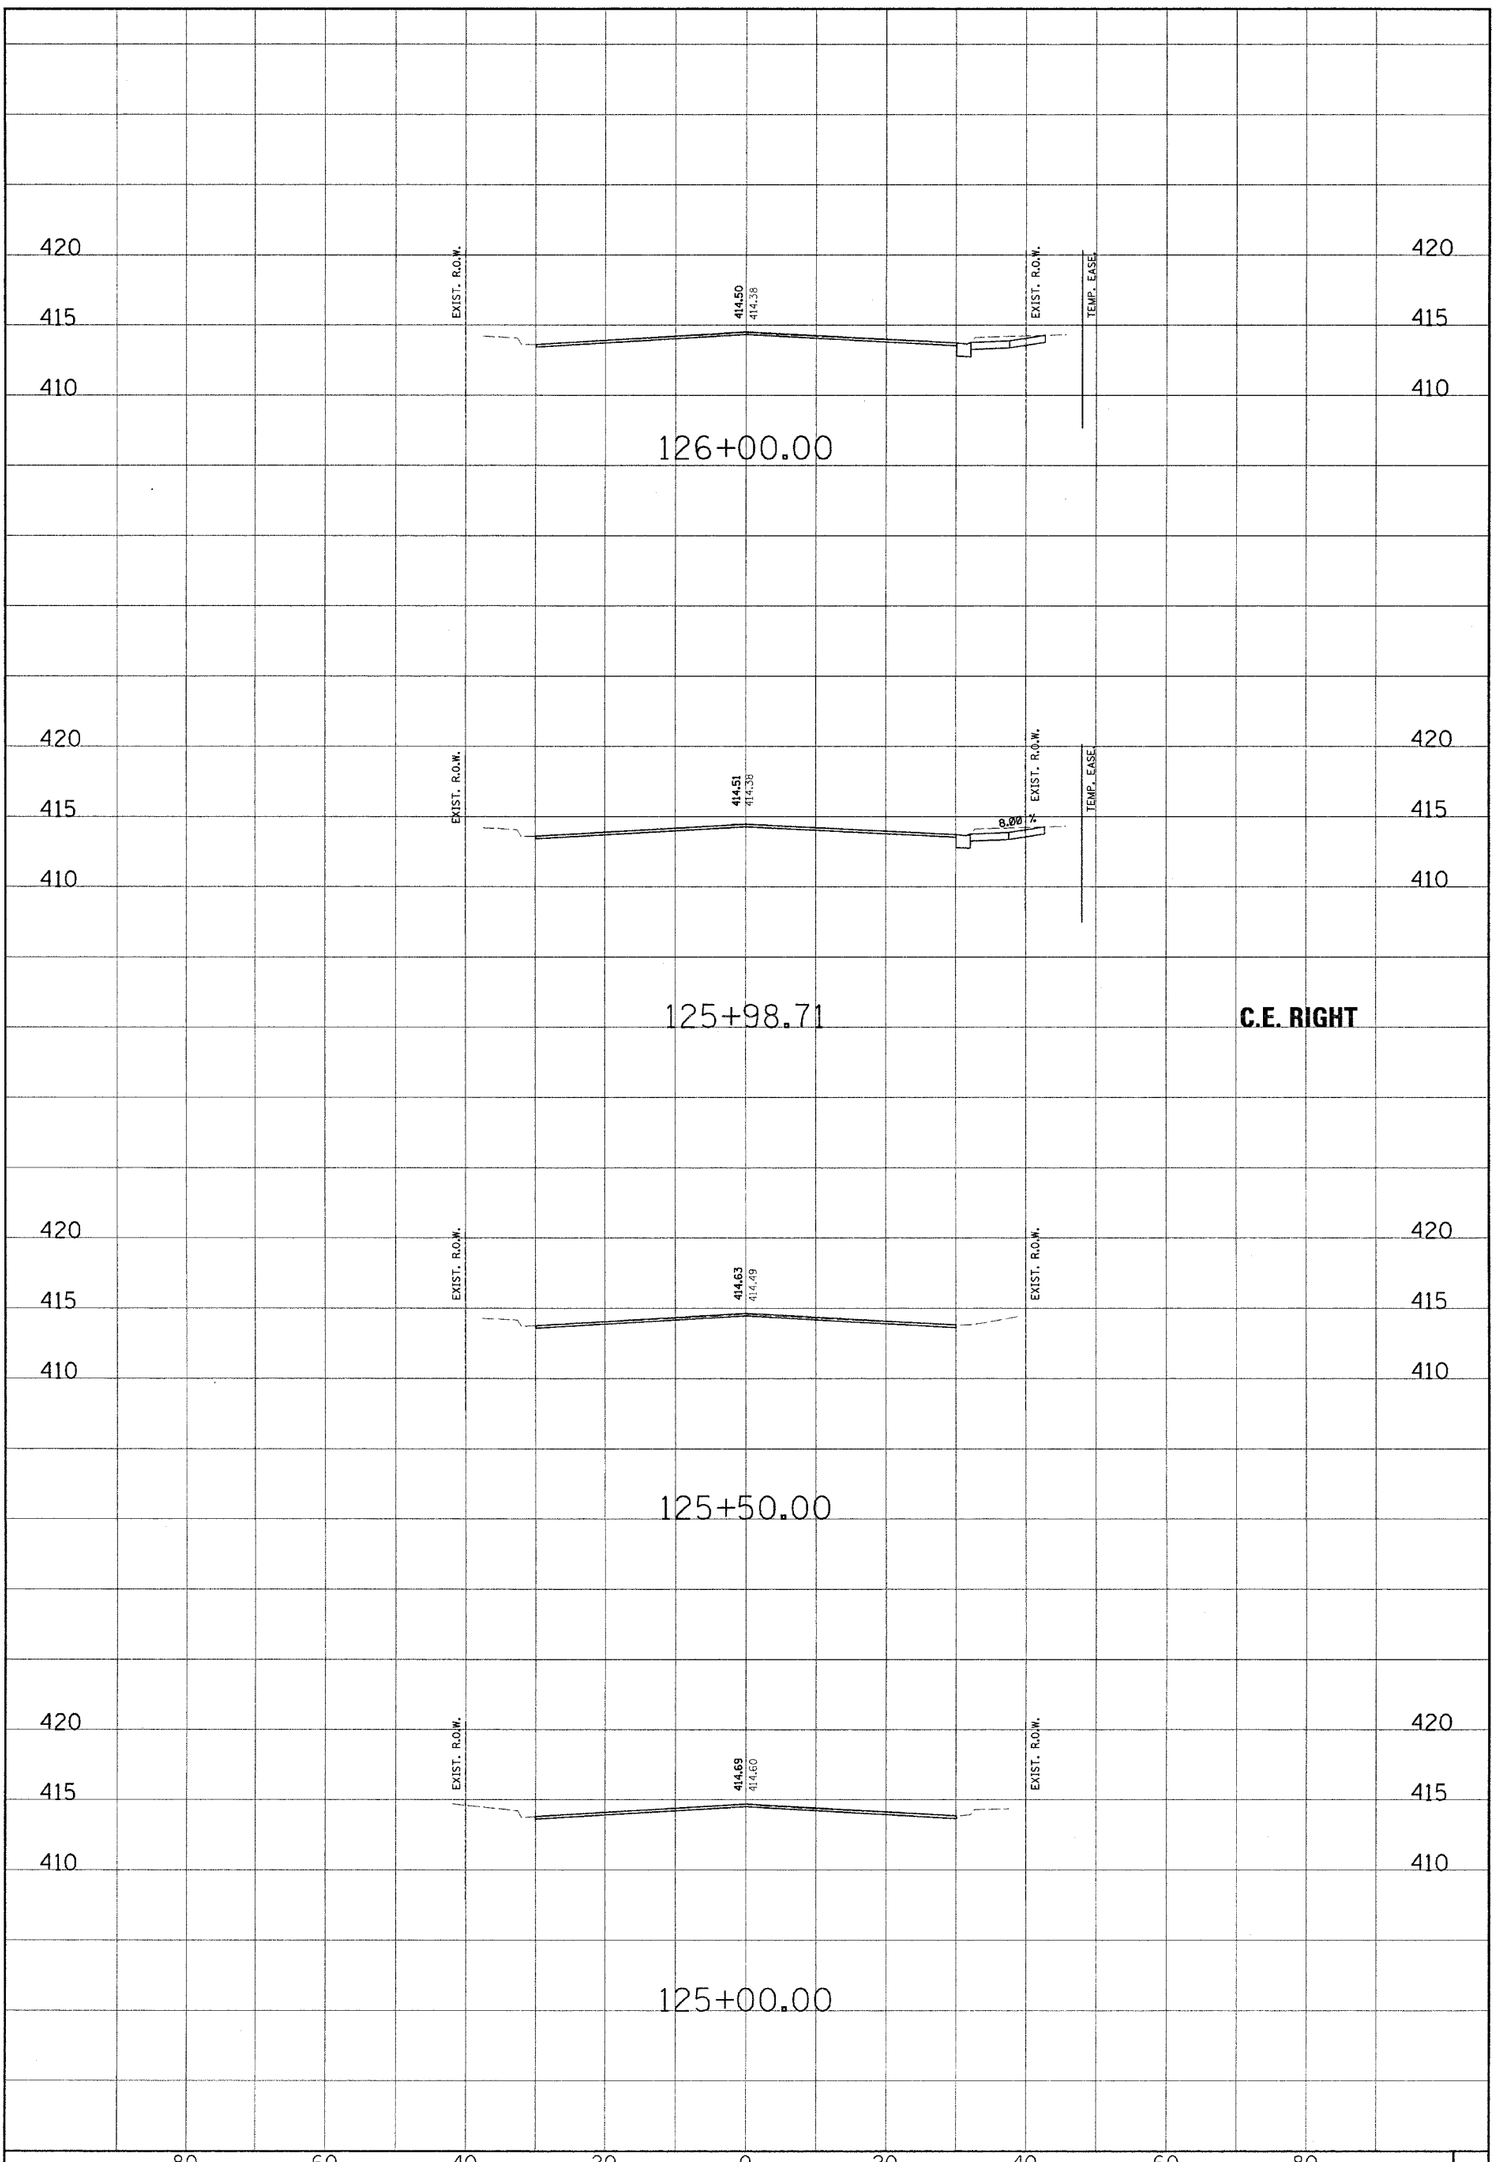

DESIGN SAS
DRAWN SAS
CHECK SAS
QUAN. CHECK
APP. NO. 2-0004
DATED 01/01/04
SCALE HORZ.1inch = 10 Feet
VERT.1inch = 5 Feet
SHEET No. 42
OF 96 SHEETS

MADISON AVENUE CROSS SECTIONS

Juneau Associates, Inc. P.C.
CONSULTING ENGINEERS AND LAND SURVEYORS
2100 State Street, P.O. Box 1325, Granite City, Illinois 62040, Phone:(618)877-1400/(618)452-5615, Fax:(618)452-5641
100 North Research Drive, Edwardsville, Illinois 62025, Phone: (618)659-0300/(618) 659-0800, Fax: (618)659-2941

CLIENT/PROJECT :
MADISON AVENUE IMPROVEMENT

REVISIONS			
NO.	DATE	BY	REMARKS

CONTRACT NO. 97244