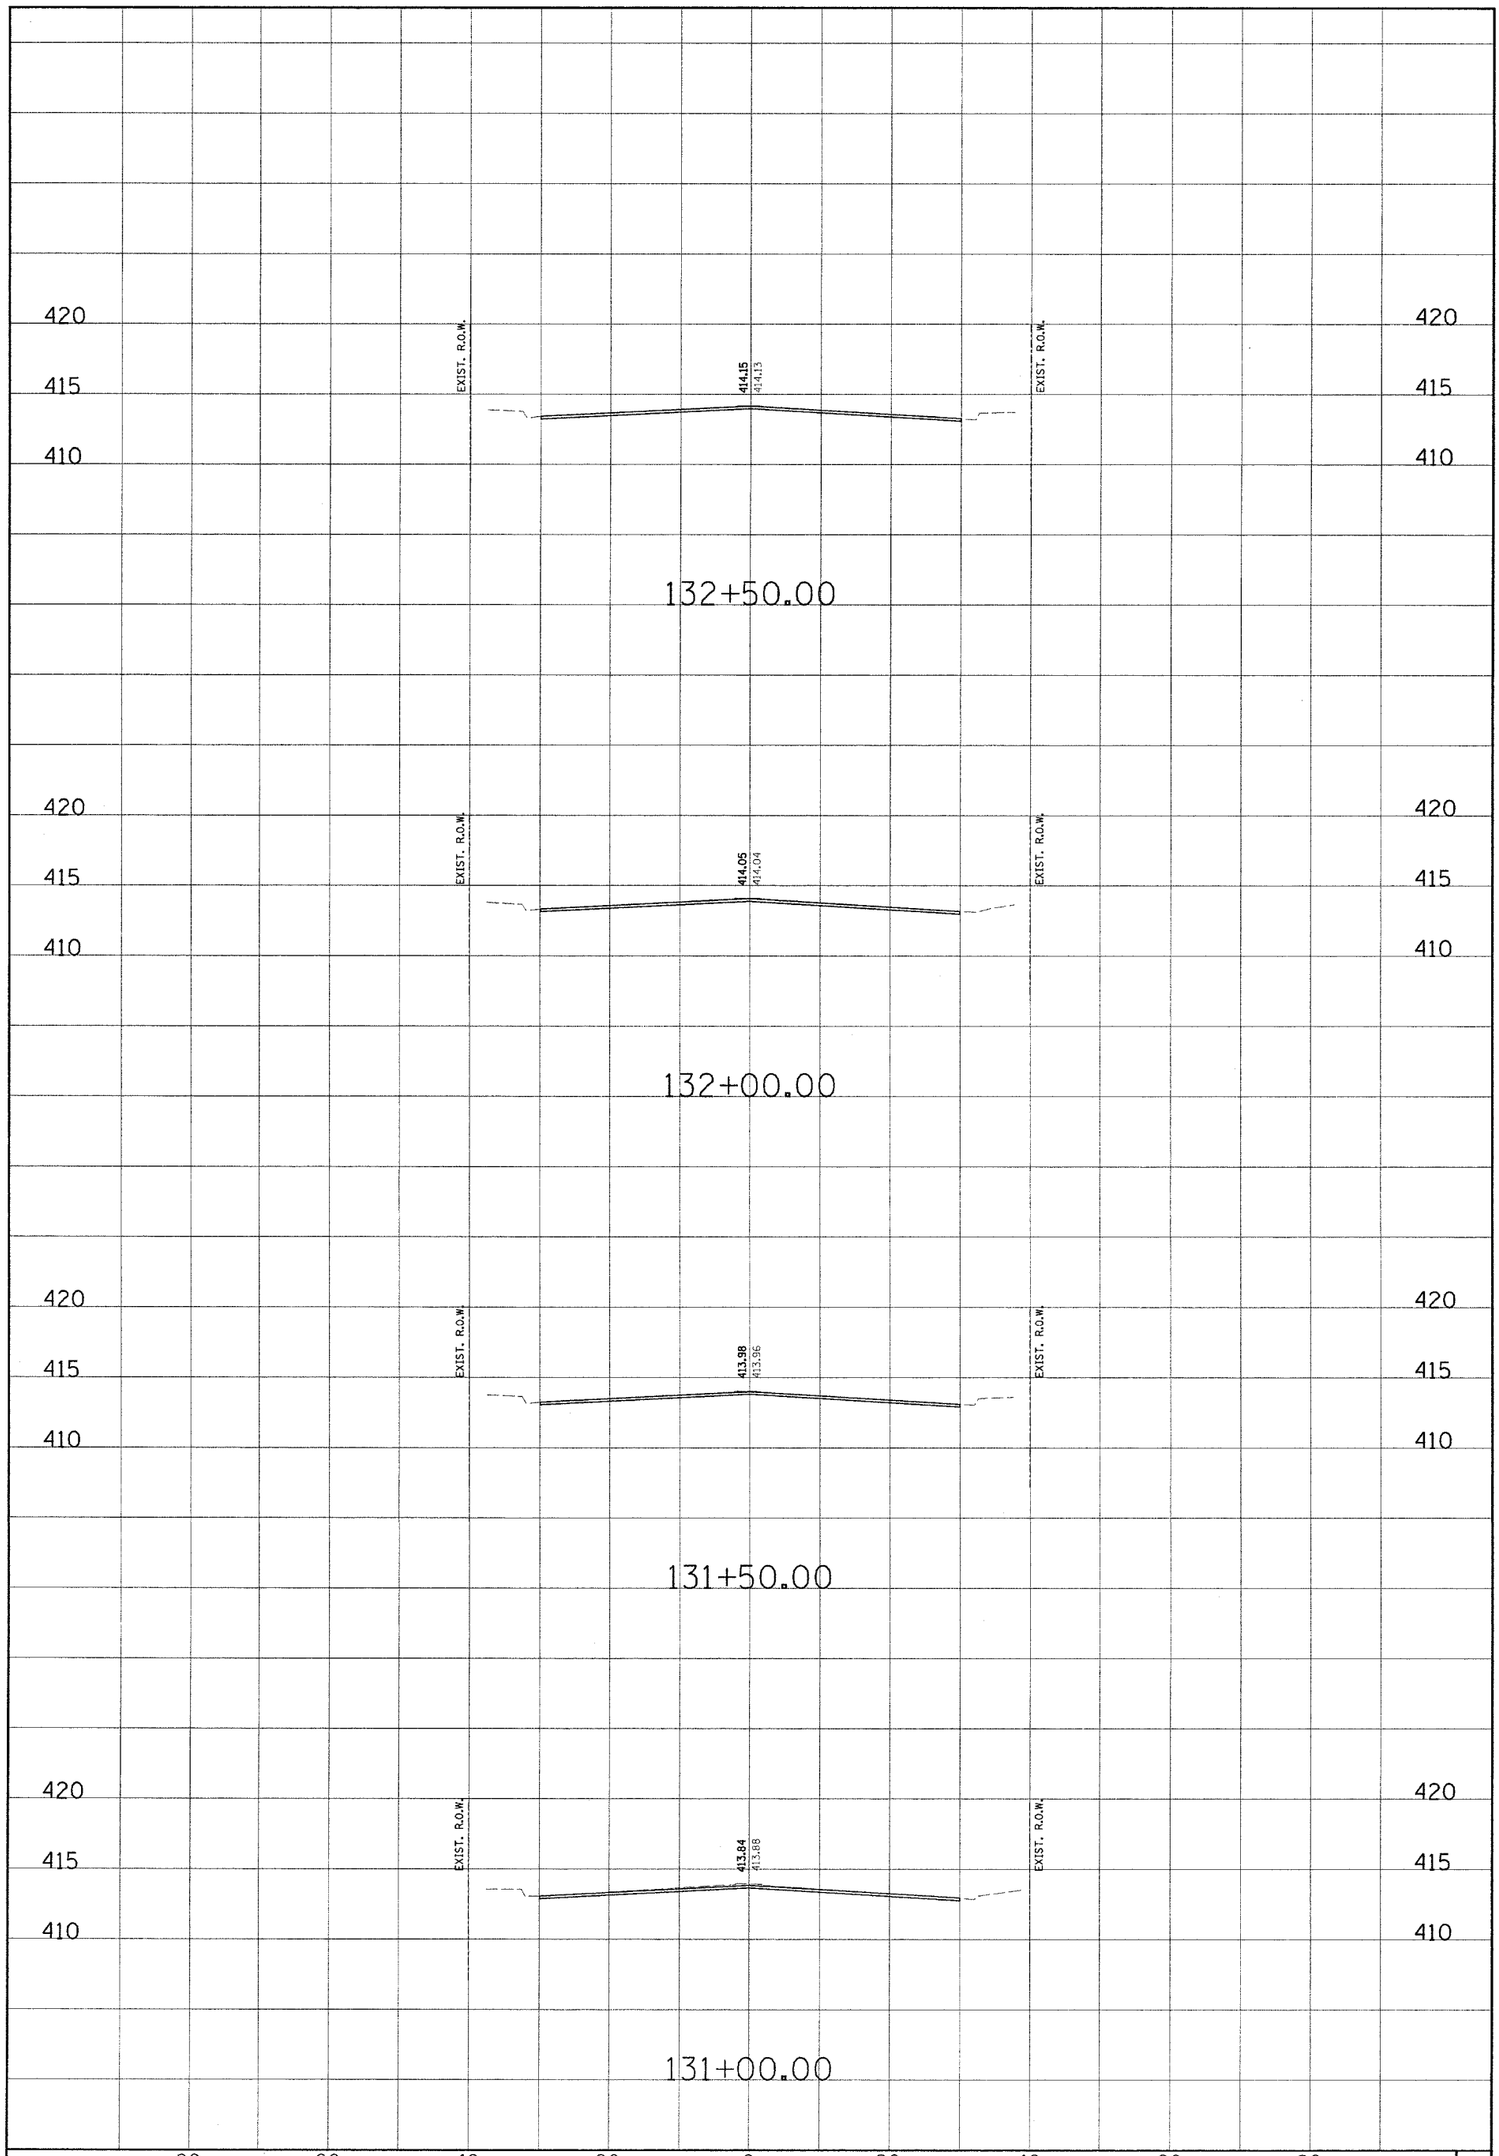

DRAWN BY: SAS
DSN. BY: SAS
CHK. BY: BAT
CHK. BY: TJ-2003
DATE: 10/15/04
SCALE: HORZ.: 1 inch = 10 feet
VERT.: 1 inch = 5 feet

SHEET No. 46 OF 56 SHEETS

MADISON AVENUE CROSS SECTIONS

Juneau Associates, Inc. P.C.
CONSULTING ENGINEERS AND LAND SURVEYORS
2016 State Street, P.O. Box 1305
Granite City, Illinois 62040
Phone:(618)877-4800/(618)452-6475
Fax:(618)451-9641
108 Martin Rosenrah Drive
Edwardsville, Illinois 62025
Phone: (618)659-0900/(618) 659-0800
Fax: (618)659-0941

CLIENT/PROJECT :

MADISON AVENUE IMPROVEMENT

REVISIONS			
NO.	DATE	BY	REMARKS

CONTRACT NO. 97244