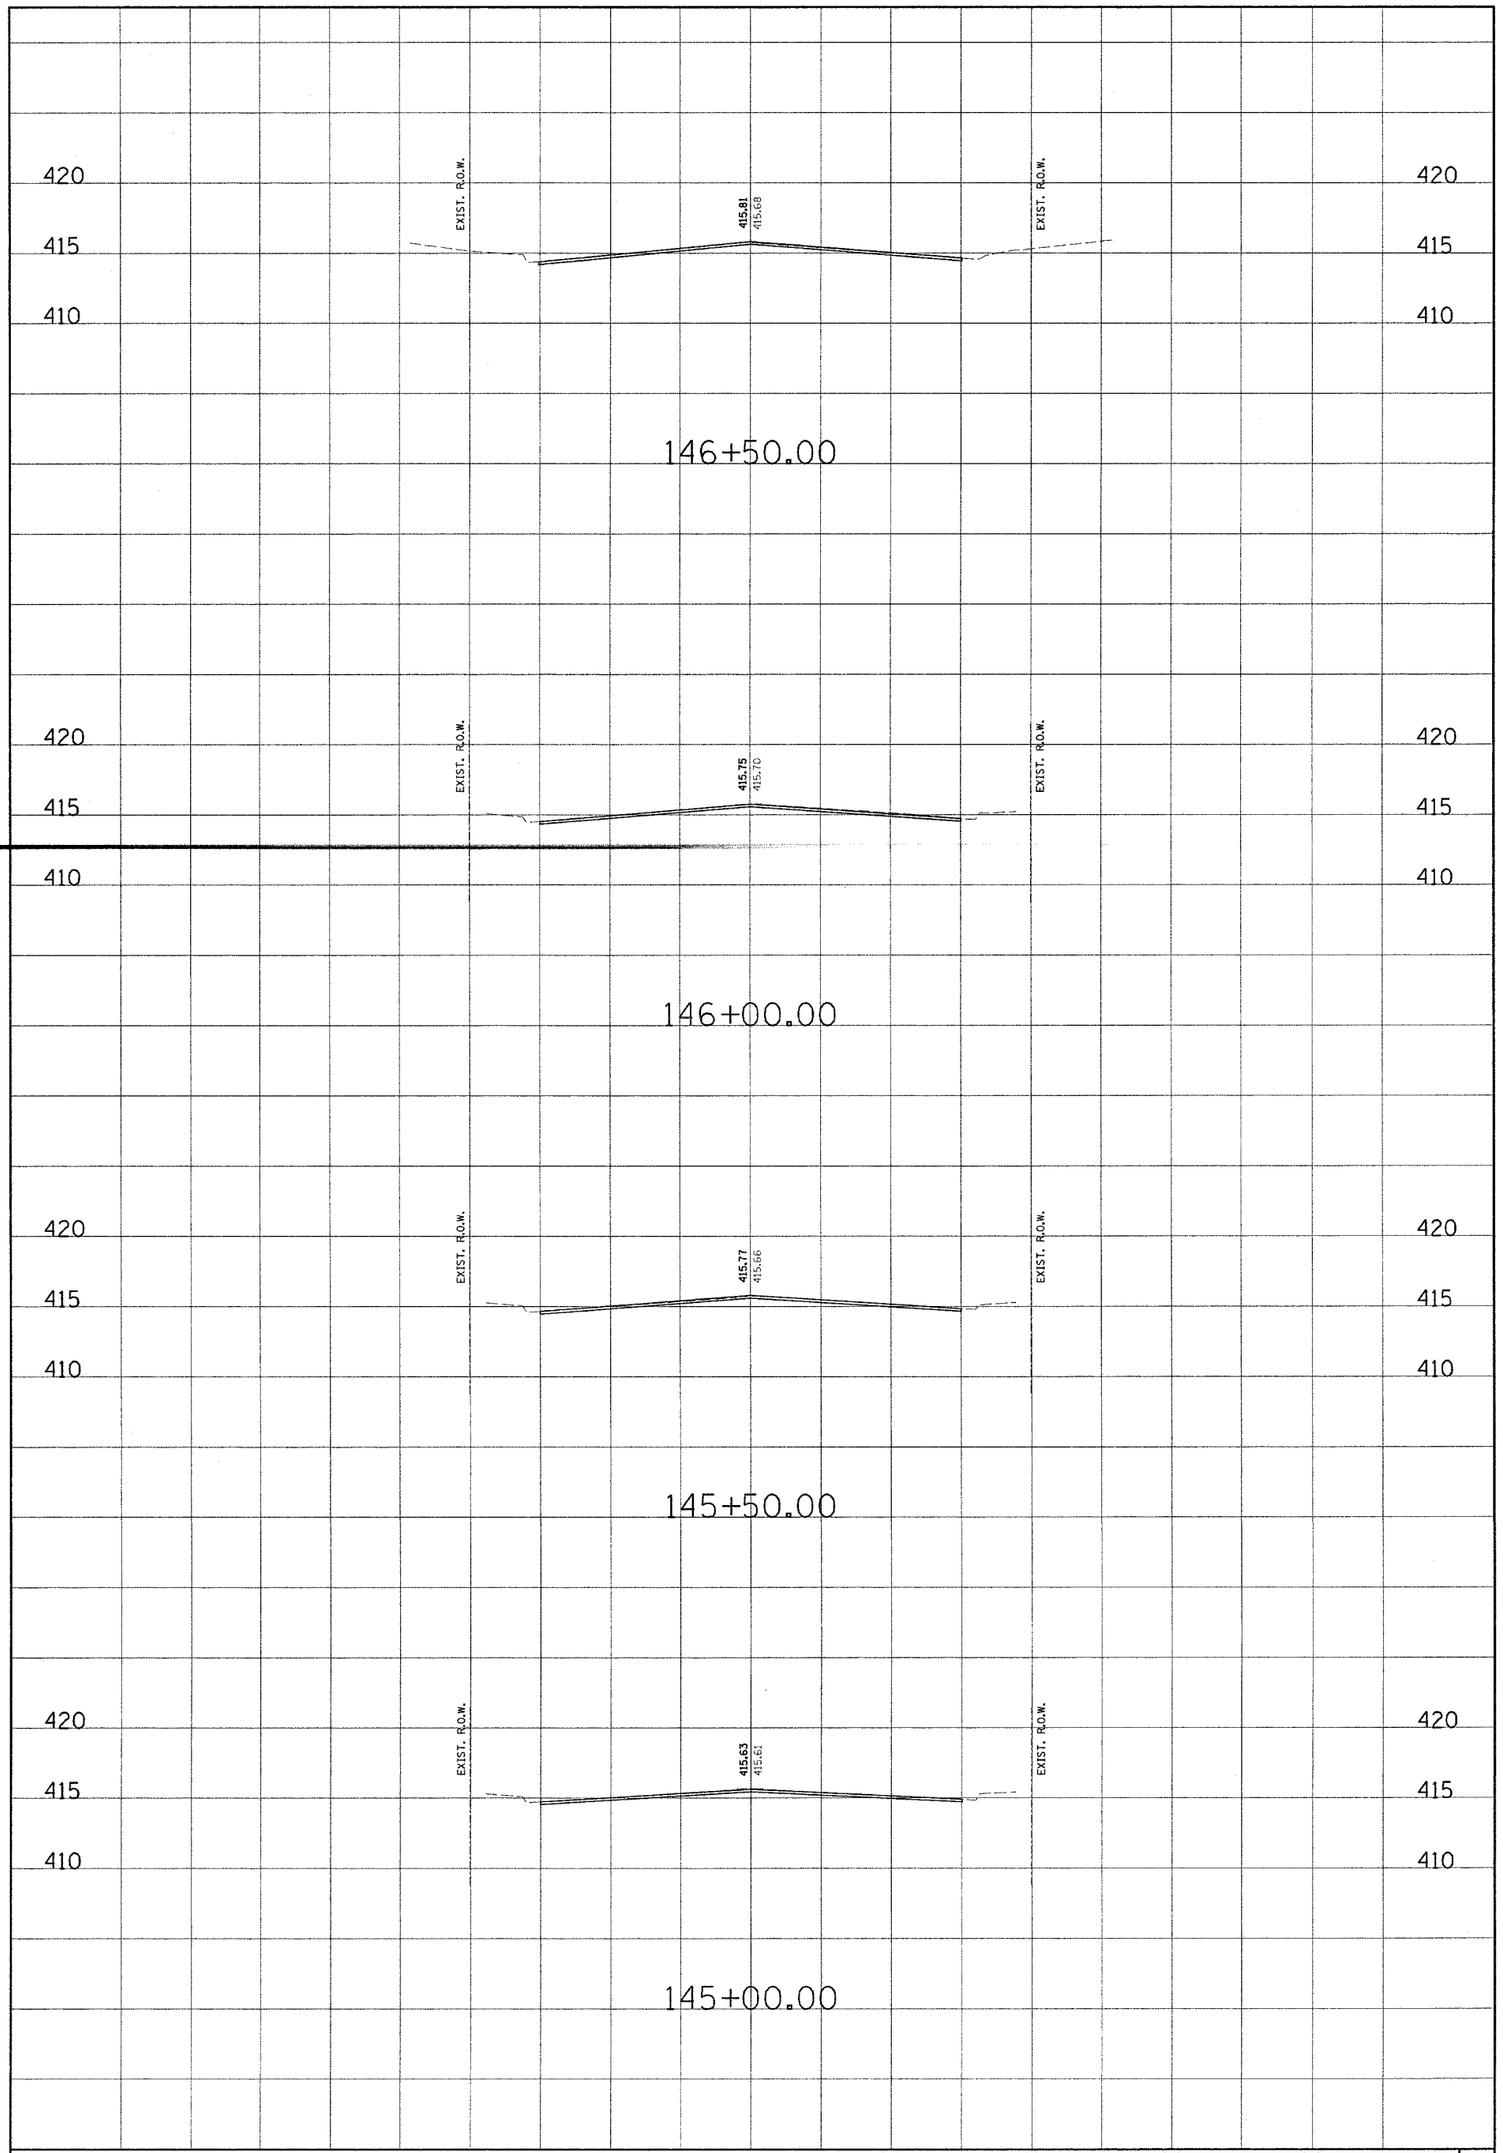


# MADISON AVENUE CROSS SECTIONS

SHEET No. 54 OF 56 SHEETS

DESN. BY: SAS
DWN. BY: SAS
CHK. BY: BTK
JOB NO. 97-0253
DATE: HORZ.:1inch = 10 feet
VERT.:1inch = 5 feet
SCALE


Juneau Associates, Inc. P.C.
CONSULTING ENGINEERS AND LAND SURVEYORS
2100 State Street, P.O. Box 1320, Granite City, Illinois 62040
Phone:(618)877-1460/(618)452-6236 Fax:(618)452-5641
130 North Bonnarth Drive, Edwardsville, Illinois 62025
Phone: (618)659-0900/(618) 656-0800 Fax: (618)659-0941


CLIENT/PROJECT :

MADISON AVENUE IMPROVEMENT

| REVISIONS | | | |
|---|---|---|---|
| NO. | DATE | BY | REMARKS |
| | | | |

CONTRACT NO. 97244